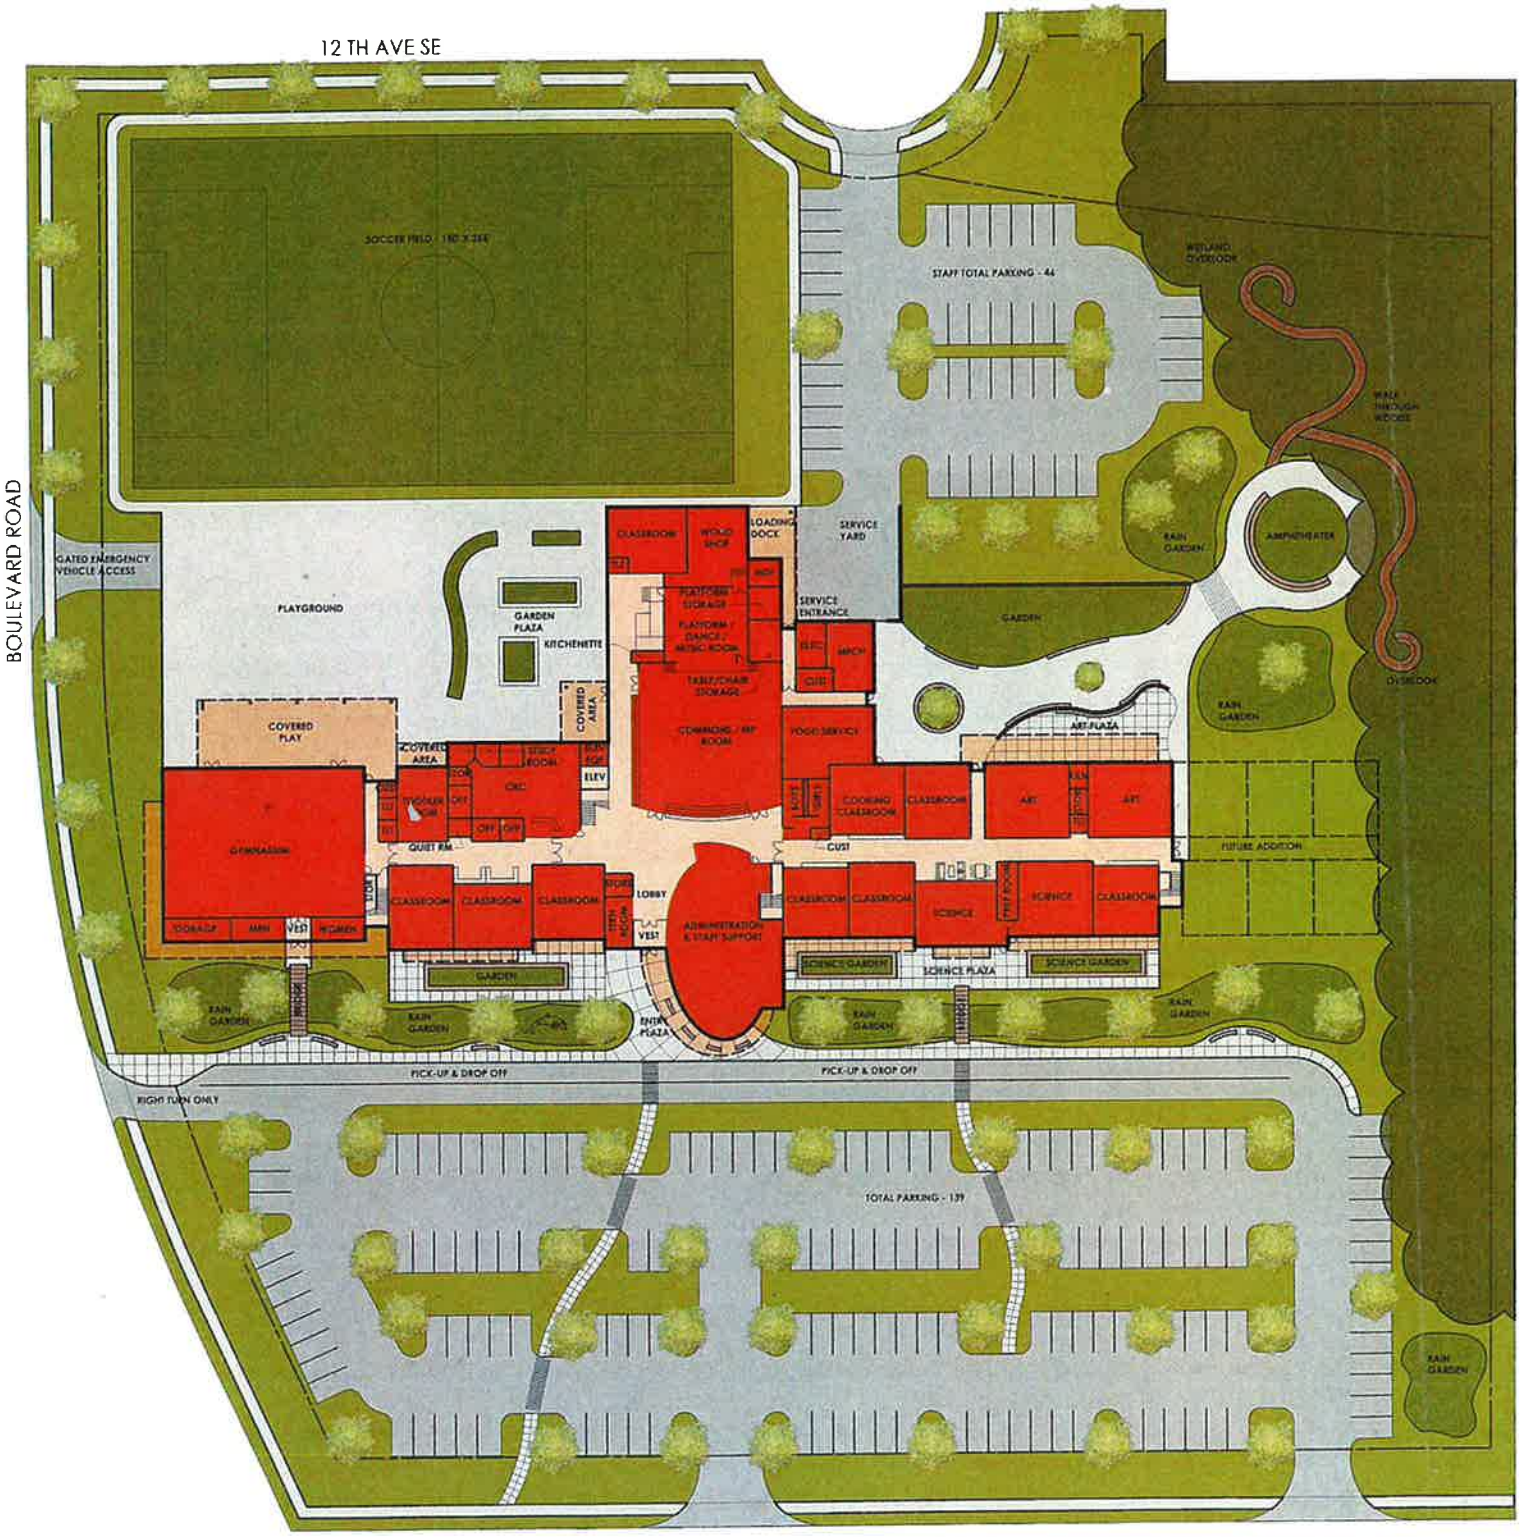

CONCEPT A - SITE PLAN / FIRST FLOOR PLAN

0 15' 30' 60'

SCALE: 1" = 30' 0"

NOVEMBER 20, 2012

PLAN NORTH