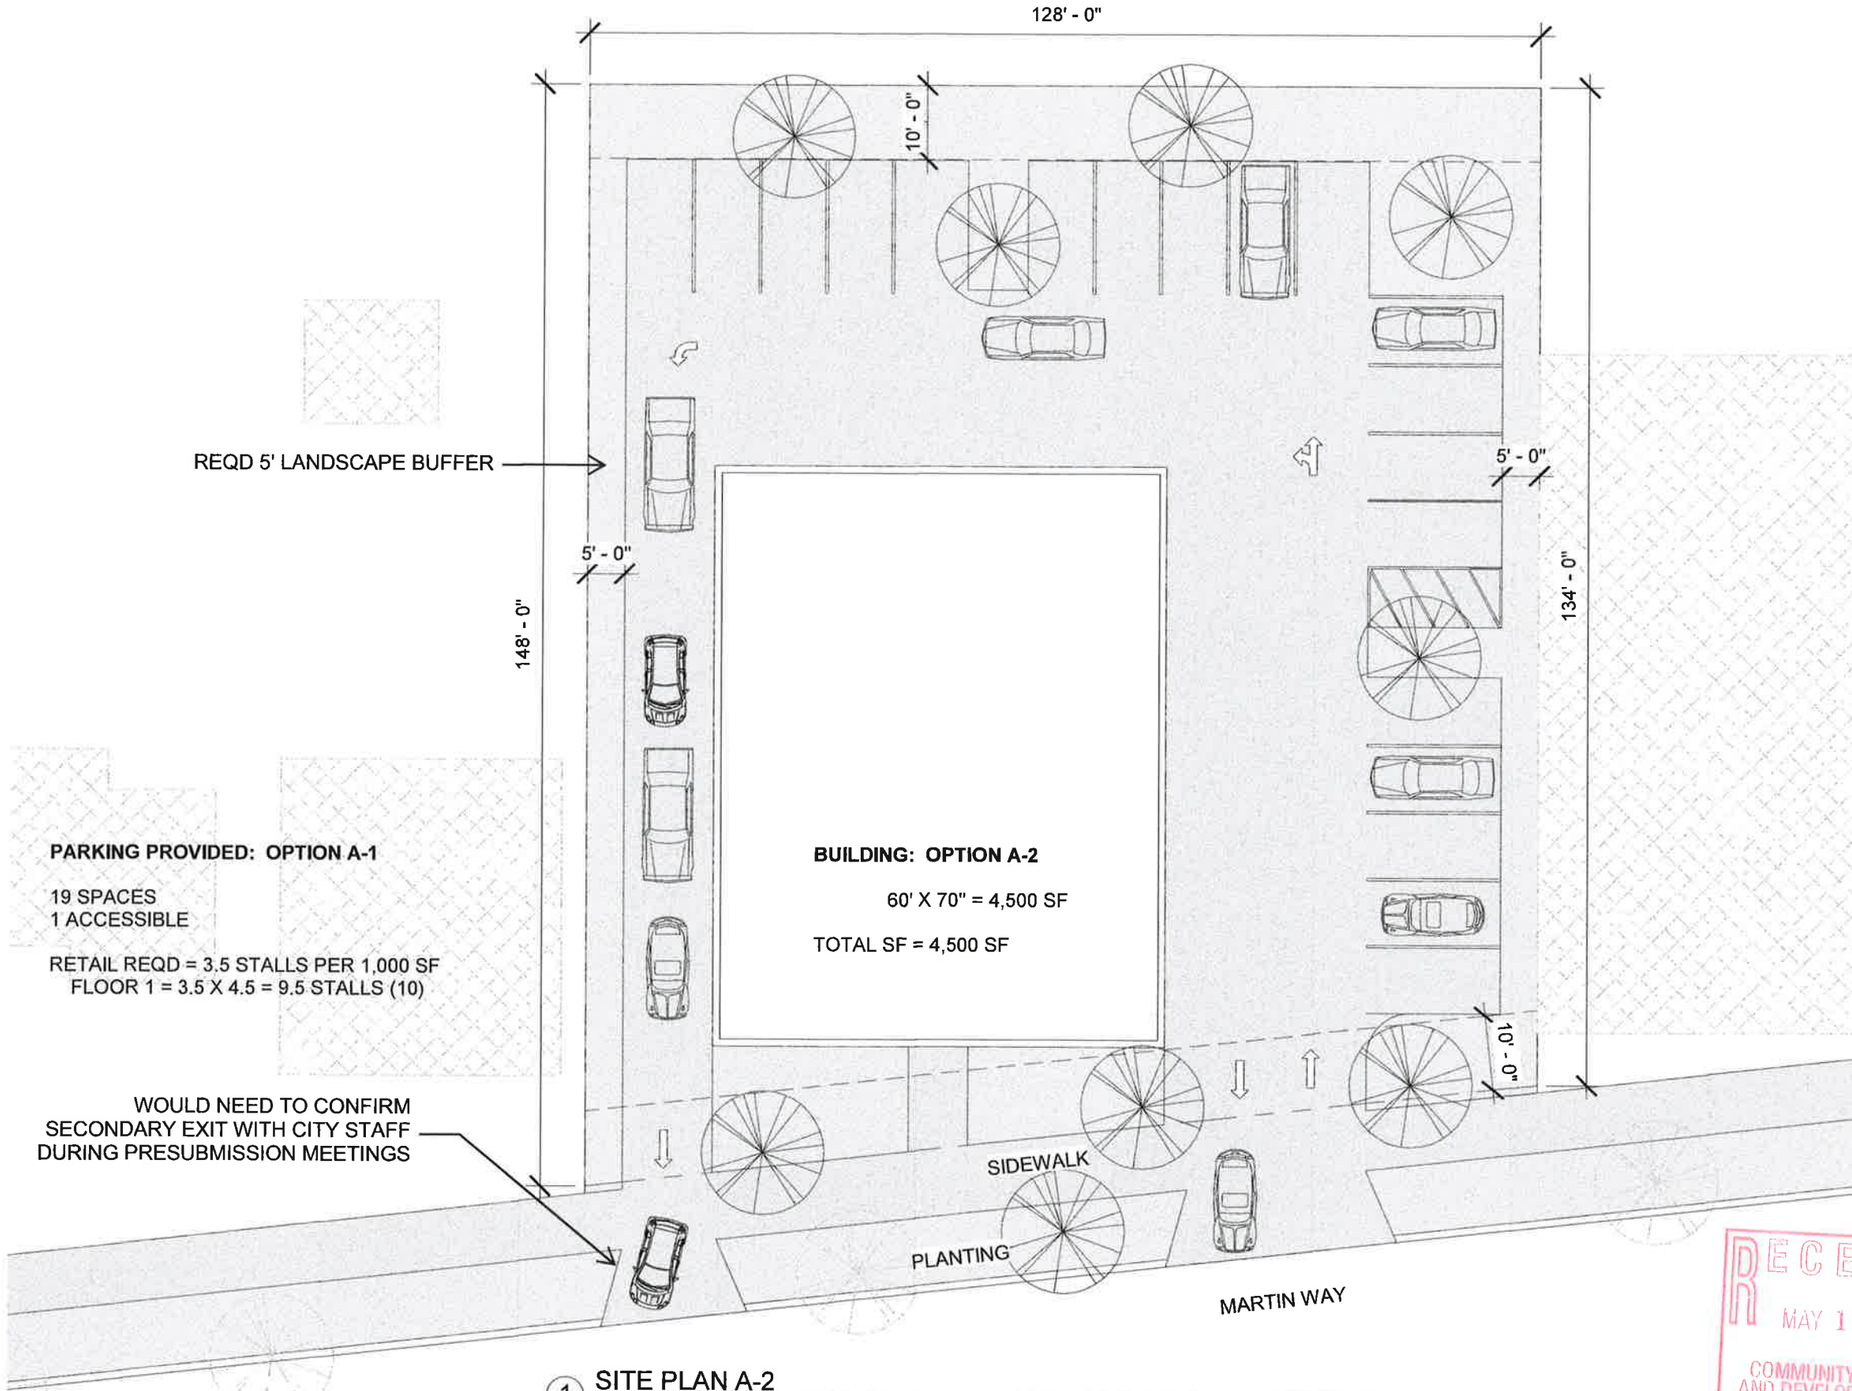

1 SITE PLAN A-2
1" = 20'-0"

RECEIVED
MAY 17 2017
COMMUNITY PLANNING
AND DEVELOPMENT DEPT.

THE FUTURE OF THE WAY

4350 MARTIN WAY | OLYMPIA WASHINGTON

CONCEPT DESIGN | 4-20-17

A-2

SITE PLAN

THOMAS
architecture studios