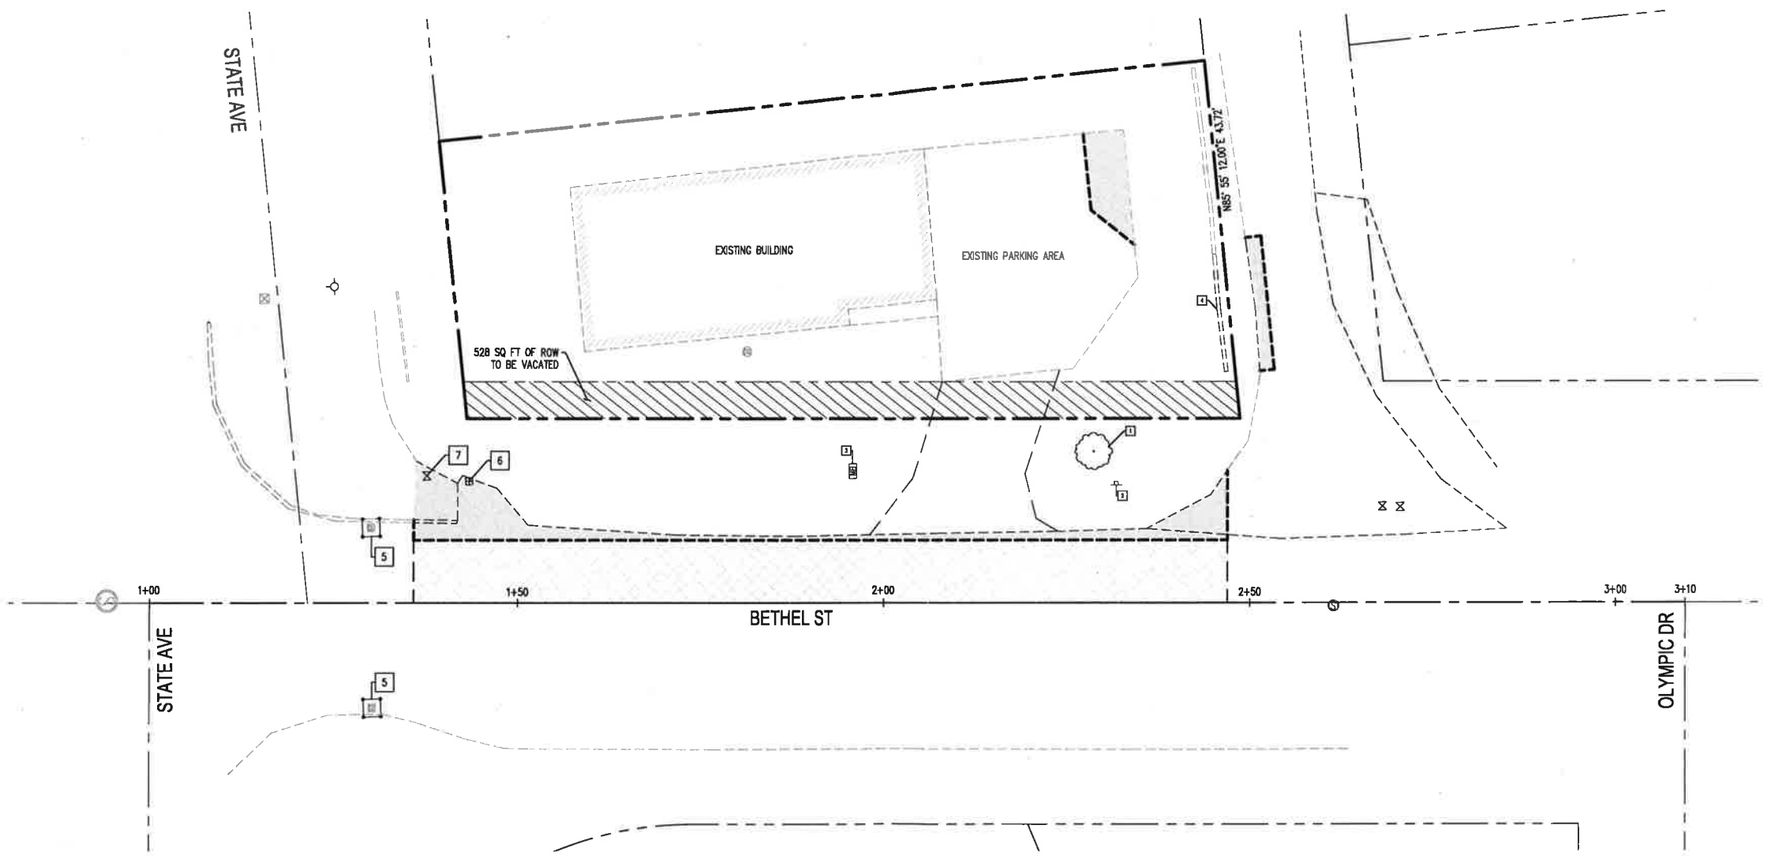

0 10 20
SCALE IN FEET

DEMOLITION NOTES:

1. REMOVE & DISPOSE OF EXISTING TREE
2. REMOVE & DISPOSE OF EXISTING SIGN
3. RELOCATE EXISTING MAILBOX
4. REMOVE & DISPOSE OF EXISTING BLOCK WALL
5. INLET PROTECTION DEVICE
6. ADJUST EXISTING WATER METER TO FINISHED GRADE
7. ADJUST EXISTING GATE VALVE TO FINISHED GRADE

LEGEND

- PROPERTY LINE
- ROW CENTERLINE
- EDGE OF EXISTING PAVEMENT
- EDGE OF EXISTING GRAVEL
- EXISTING BLCOK WALL
- EXISTING BUILDING
- SAWCUT
- INLET PROTECTION
- ASPHALT TO RE REMOVED
- MILL & OVERLAY 0.17' OF EXISTING ASPHALT
- ROW TO BE VACATED

REVISIONS	DATE	BY

SCJ ALLIANCE
CONSULTING SERVICES
217 N TOWER AVE., CENTRALIA, WA 98531
P: 360.669.6170 F: 360.352.1509
SCJALLIANCE.COM

SHEET TITLE: EROSION CONTROL & DEMOLITION PLAN

PROJECT NAME: ZOLA CLINIC
205 BETHEL STREET
OLYMPIA, WA 98502

SEAL: CHARLIE M. SEVERS, STATE OF WASHINGTON, REGISTERED PROFESSIONAL ENGINEER — PRELIMINARY — 04-29-2019

DESIGNER:	C. SEVERS
DRAWN BY:	C. DAHM
APPROVED BY:	C. SEVERS
DATE:	APRIL, 2019
JOB NO:	3247.01
DRAWING FILE NO:	3247.01 SP-01
DRAWING NO:	SP-01
SHEET NO:	1 OF 2

May 03, 2019 10:00:12am – User: cdana.dahm
X:\PROJECTS\3247 DR, TIMOTHY ZOLA\3247.01 ZOLA CLINIC FRONTAGE IMPROVEMENTS\CADD\3247.01 SP-01.DWG

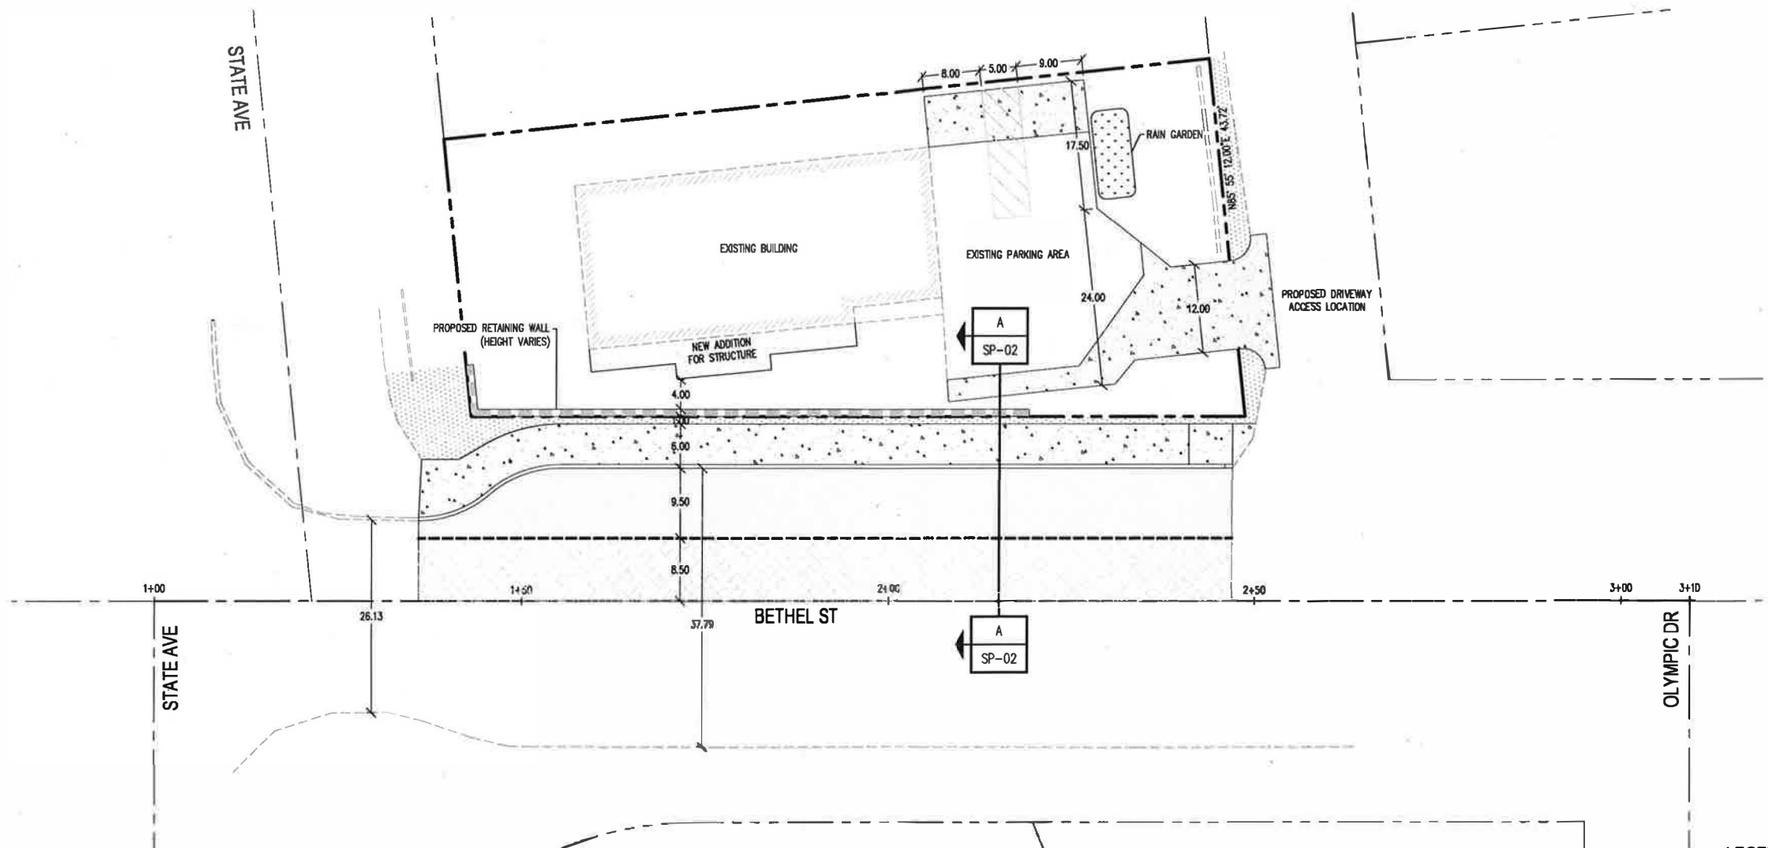

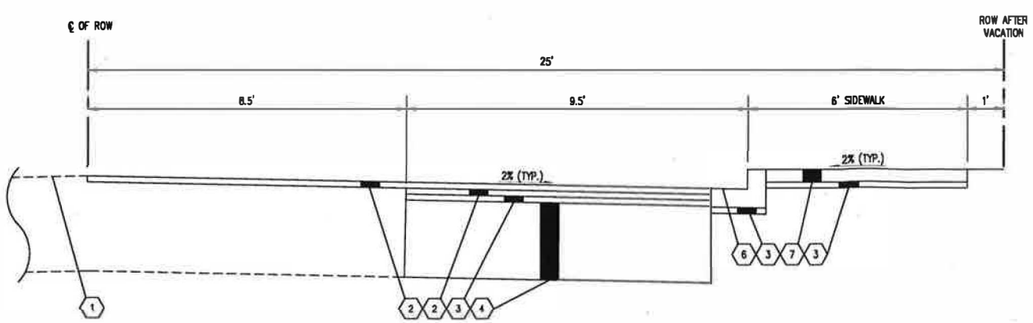

COMMERCIAL COLLECTOR ROADWAY SECTION A-A

NTS

CONSTRUCTION KEY NOTES

1. EXISTING ROADWAY PAVEMENT TO REMAIN
2. 0.17' DEPTH HMA CL. 1/2" PG 64-22
3. 0.17' CRUSHED SURFACING TOP COURSE (5/8" MINUS)
4. 2.08' CRUSHED SURFACING BASE COURSE
5. 0.67' CRUSHED SURFACING BASE COURSE
6. CEMENT CONCRETE CURB & GUTTER PER CITY OF OLYMPIA STD. DTL. 4-14A
7. CEMENT CONCRETE SIDEWALK PER CITY OF OLYMPIA STD. DTL. 4-9C

GENERAL NOTES

1. ALL FRONTAGE IMPROVEMENTS SHALL BE COMPLETED IN ACCORDANCE WITH THE CITY OF OLYMPIA ENGINEERING DESIGN & DEVELOPMENT STANDARDS.
2. ALL SURFACING AND PAVING DEPTHS ARE COMPACTED DEPTHS.
3. ALL SAWCUT LINES SHALL BE CLEANED AND TACK COAT SHALL BE APPLIED BEFORE ASPHALT PLACEMENT.

LEGEND

- PROPERTY LINE
- ROW CENTERLINE
- EDGE OF EXISTING PAVEMENT
- EDGE OF EXISTING GRAVEL
- EXISTING WALL
- EXISTING BUILDING
- CEMENT CONCRETE CURB & GUTTER
- CEMENT CONCRETE SIDEWALK
- CEMENT CONCRETE PAVEMENT
- ASPHALT PAVEMENT
- MILL & OVERLAY 0.17' OF EXISTING ASPHALT
- LANDSCAPING PER CITY OF OLYMPIA REQUIREMENTS

SCALE IN FEET: 0 10 20

REVISIONS	DATE	BY

SCJ ALLIANCE
CONSULTING SERVICES
212 N TOWER AVE, CENTRALIA, WA 98531
P: 360.807.0700 F: 360.533.1509
SCJALLIANCE.COM

SHEET TITLE: SITE PLAN

PROJECT NAME: ZOLA CLINIC
205 BETHEL STREET
OLYMPIA, WA 98502

SEAL: CHARLIE M. SEVERS, STATE OF WASHINGTON, LICENSED PROFESSIONAL ENGINEER — PRELIMINARY — 04-29-2019

DESIGNER:	C. SEVERS
DRAWN BY:	C. DAHM
APPROVED BY:	C. SEVERS
DATE:	APRIL, 2019
JOB NO.	3247.01
DRAWING FILE NO:	3247.01 SP-02
DRAWING NO:	SP-02
SHEET NO:	2 OF 2

May 03, 2019 10:00:15am – User dana.dahm
M:\PROJECTS\3247 DR. TIMOTHY ZOLA\3247.01 ZOLA CLINIC FRONTAGE IMPROVEMENTS\CADD\3247.01 SP-02.DWG