




1910 EAST 4TH AVENUE PMB #170
OLYMPIA, WA 98508
PHONE: 360-528-0513
JOSH@REVIVALARCHITECTS.COM

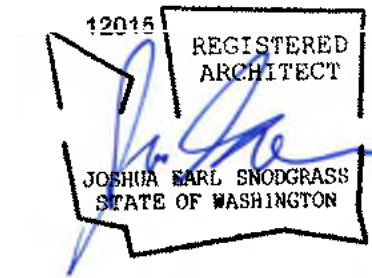

BAYHILL
APARTMENTS
EXTERIOR ELEV

LOT 137


EXTERIOR
ELEV

SCALE 3/16" = 1'-0"



6/5/17

A4




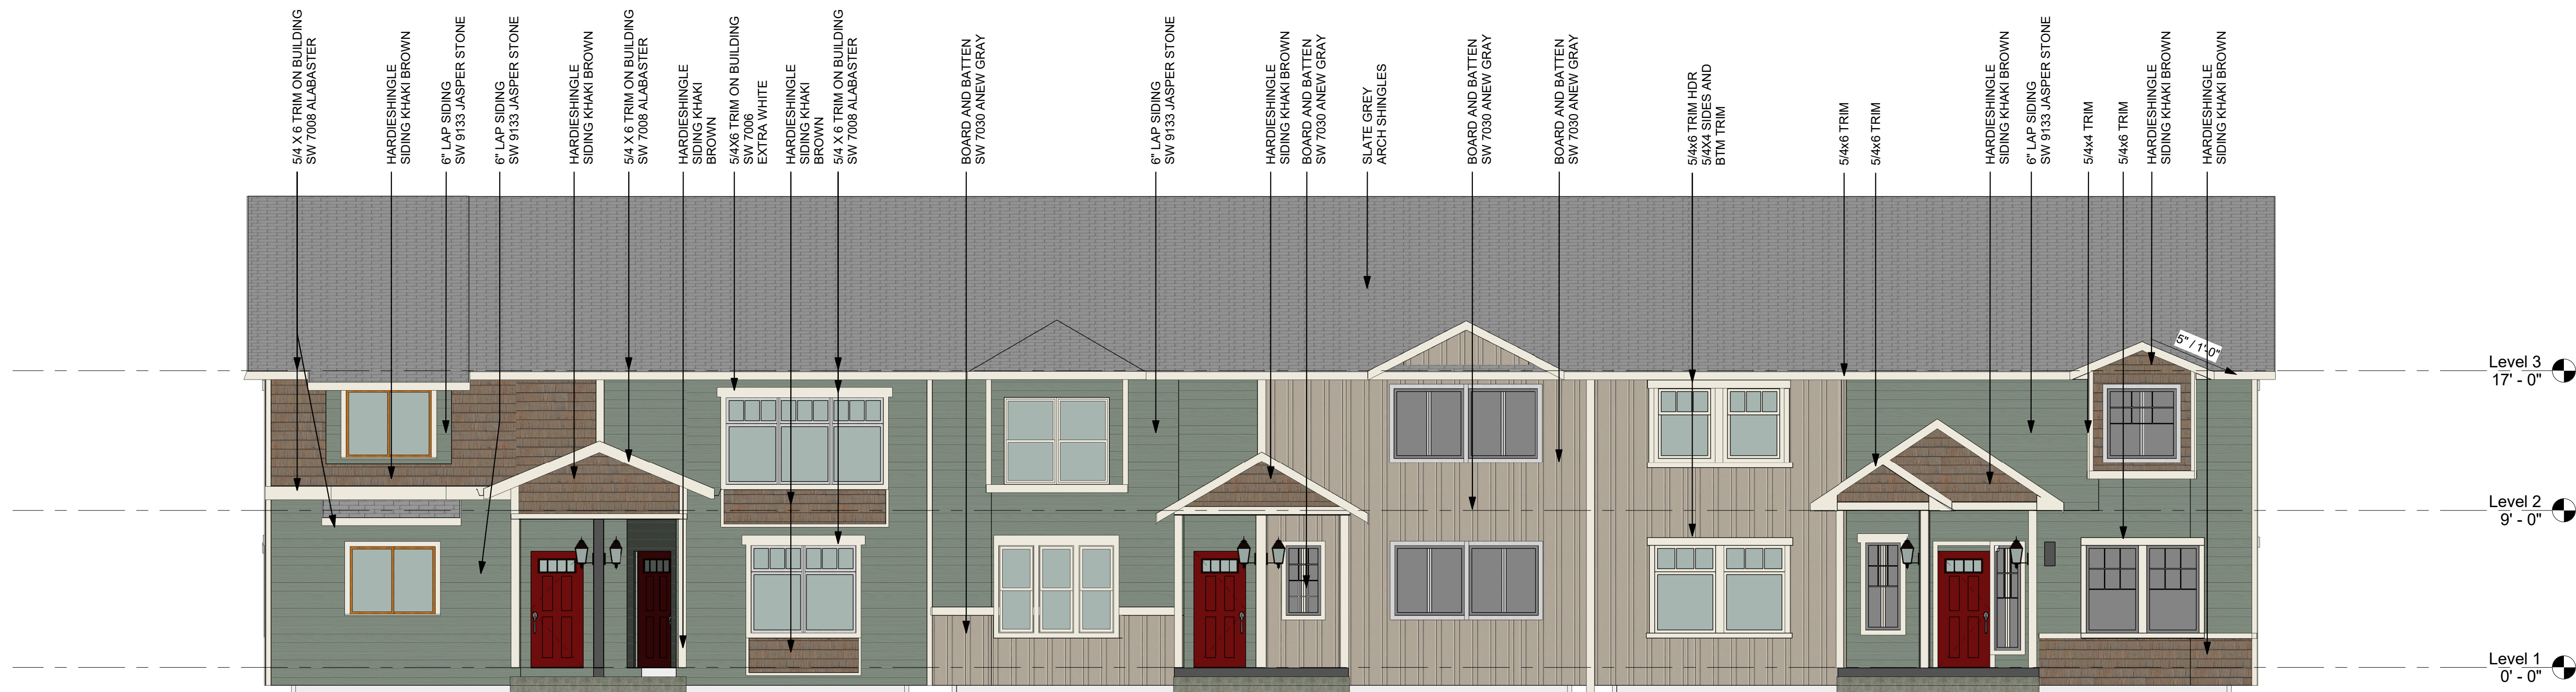

① South
3/16" = 1'-0"

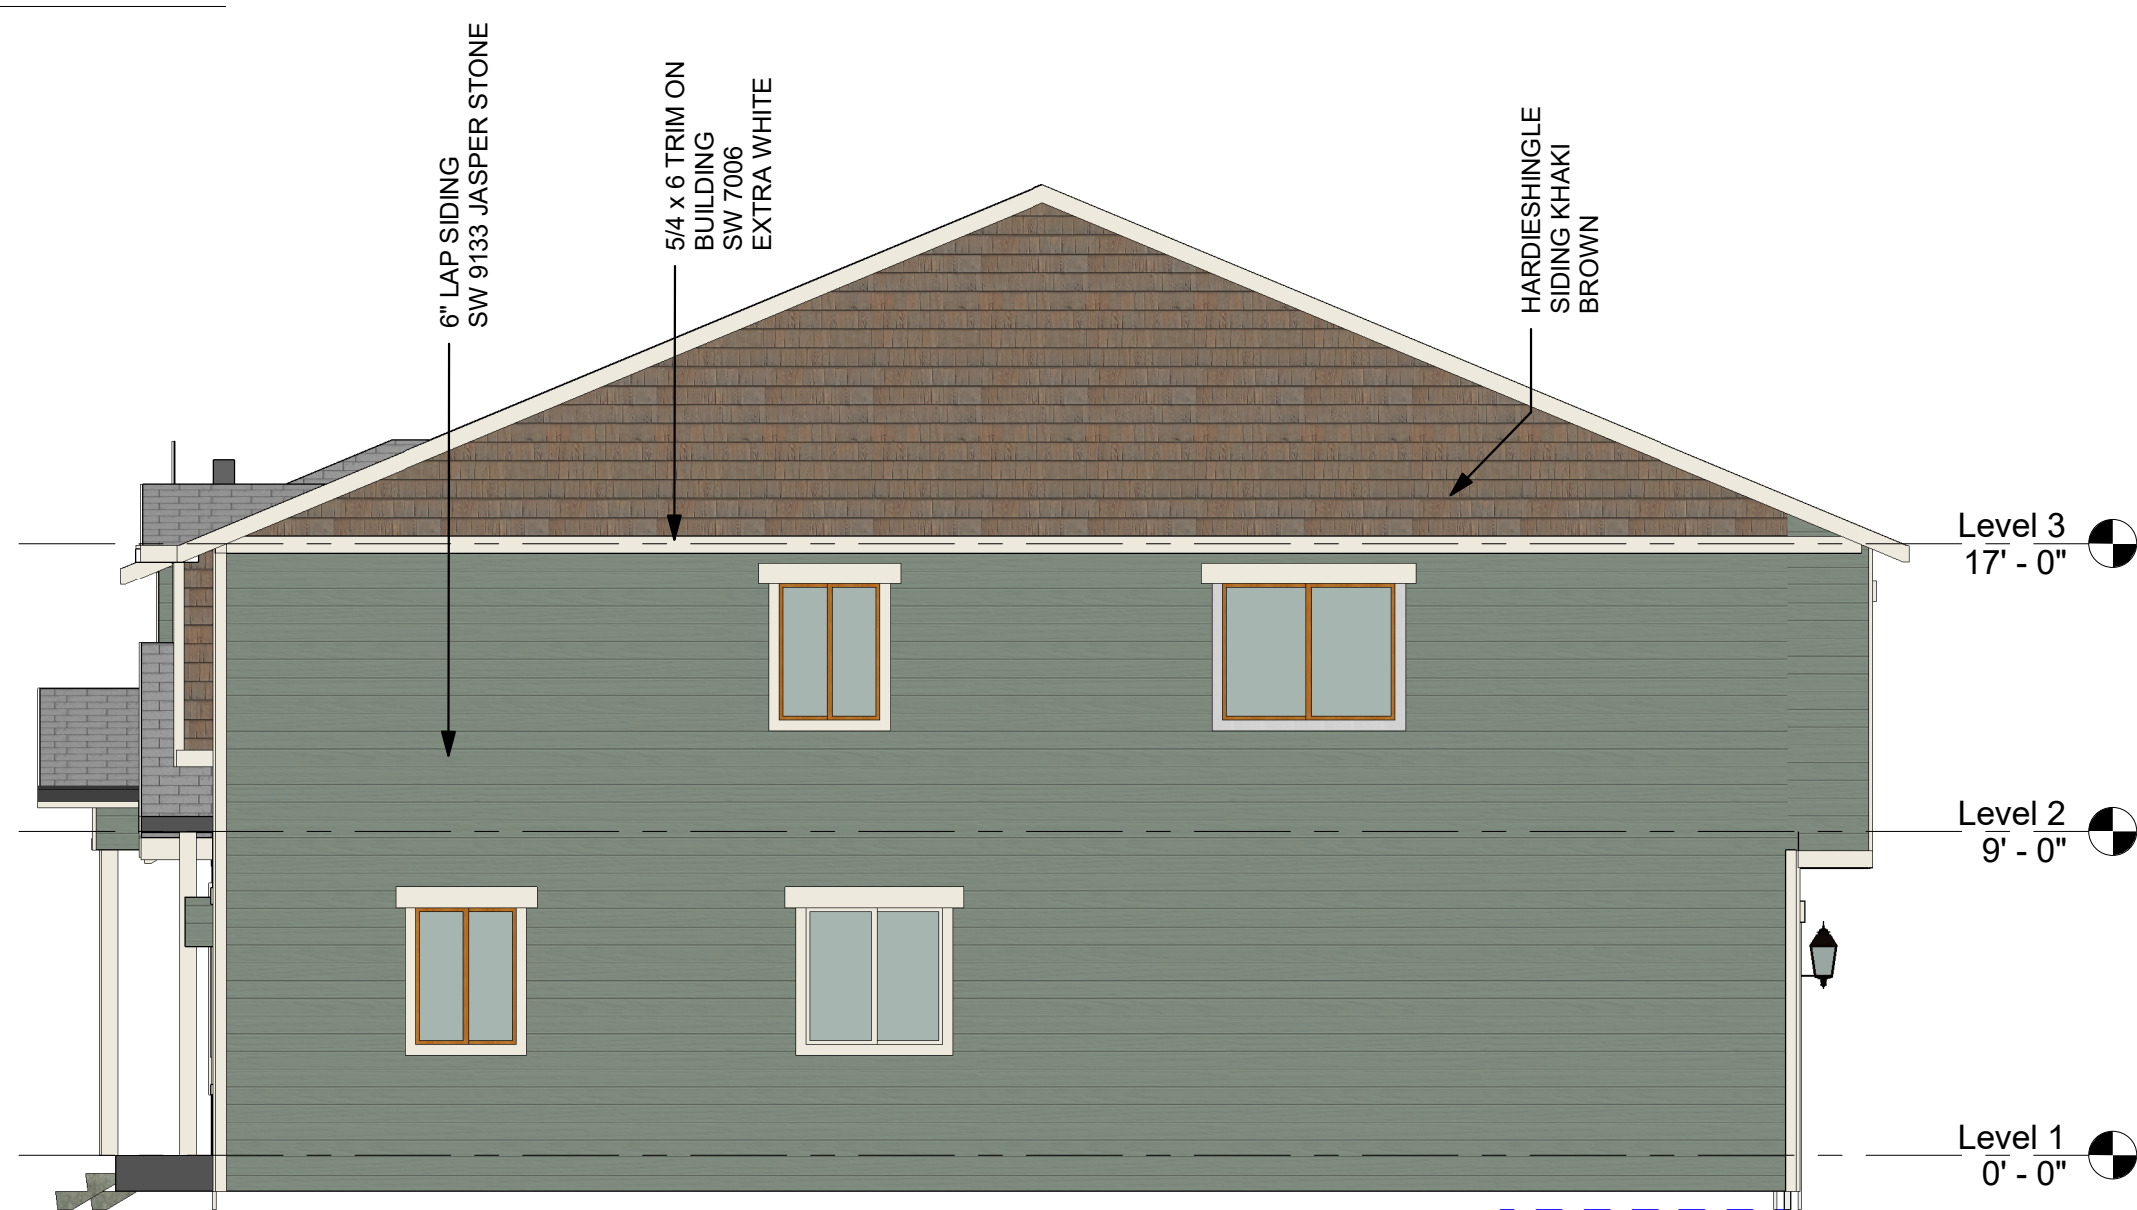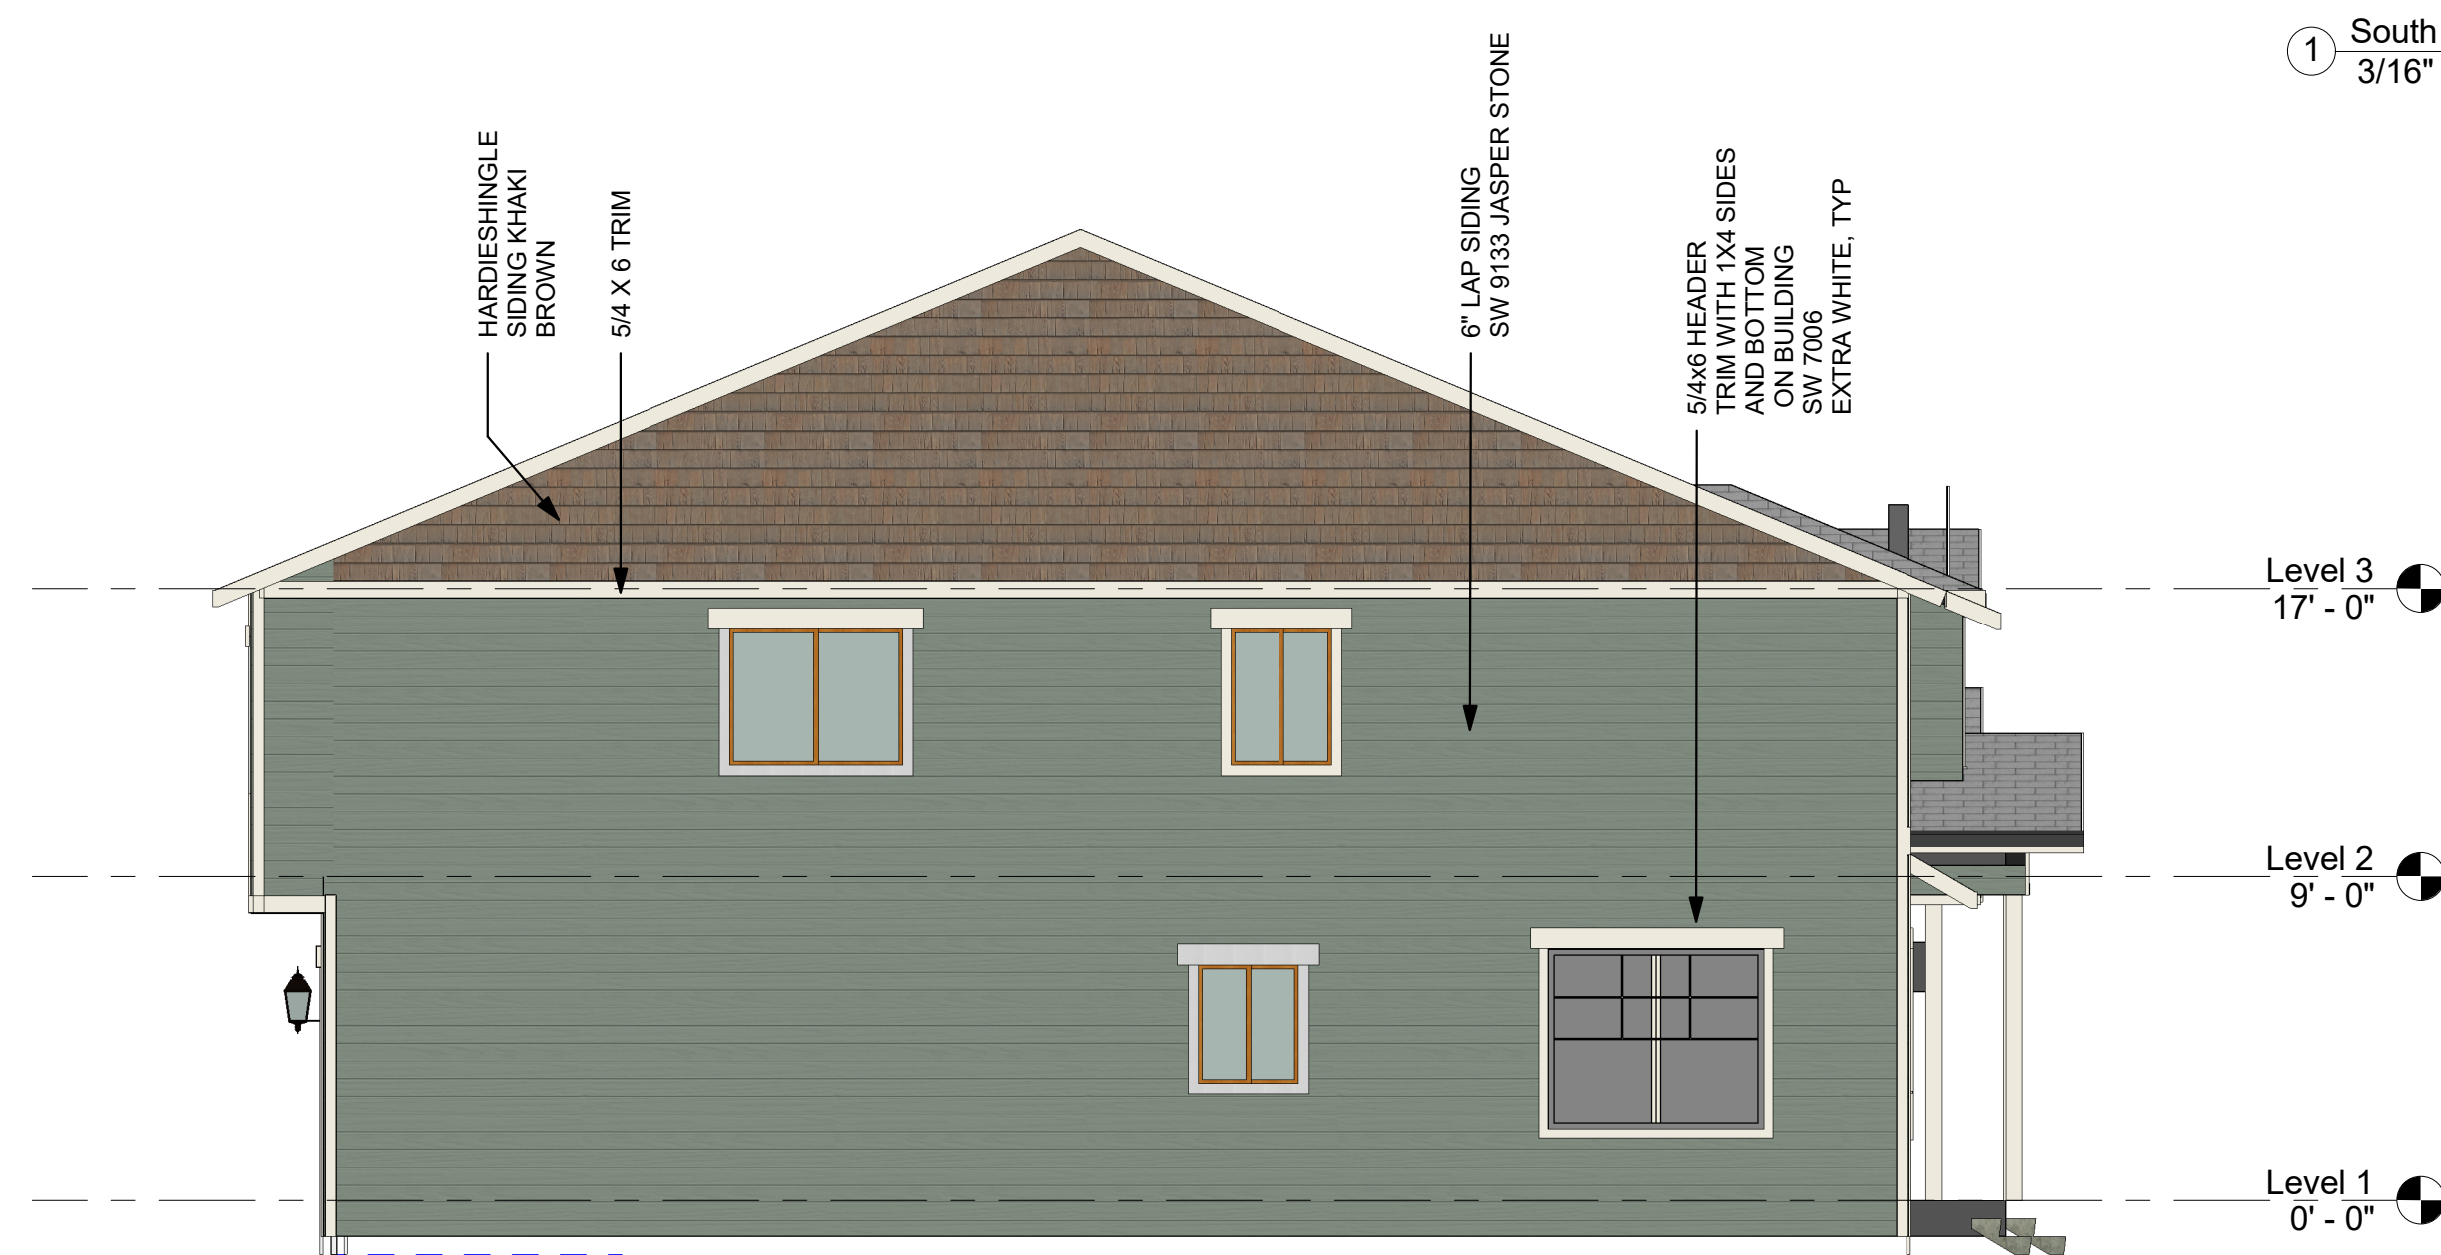

③ West
3/16" = 1'-0"

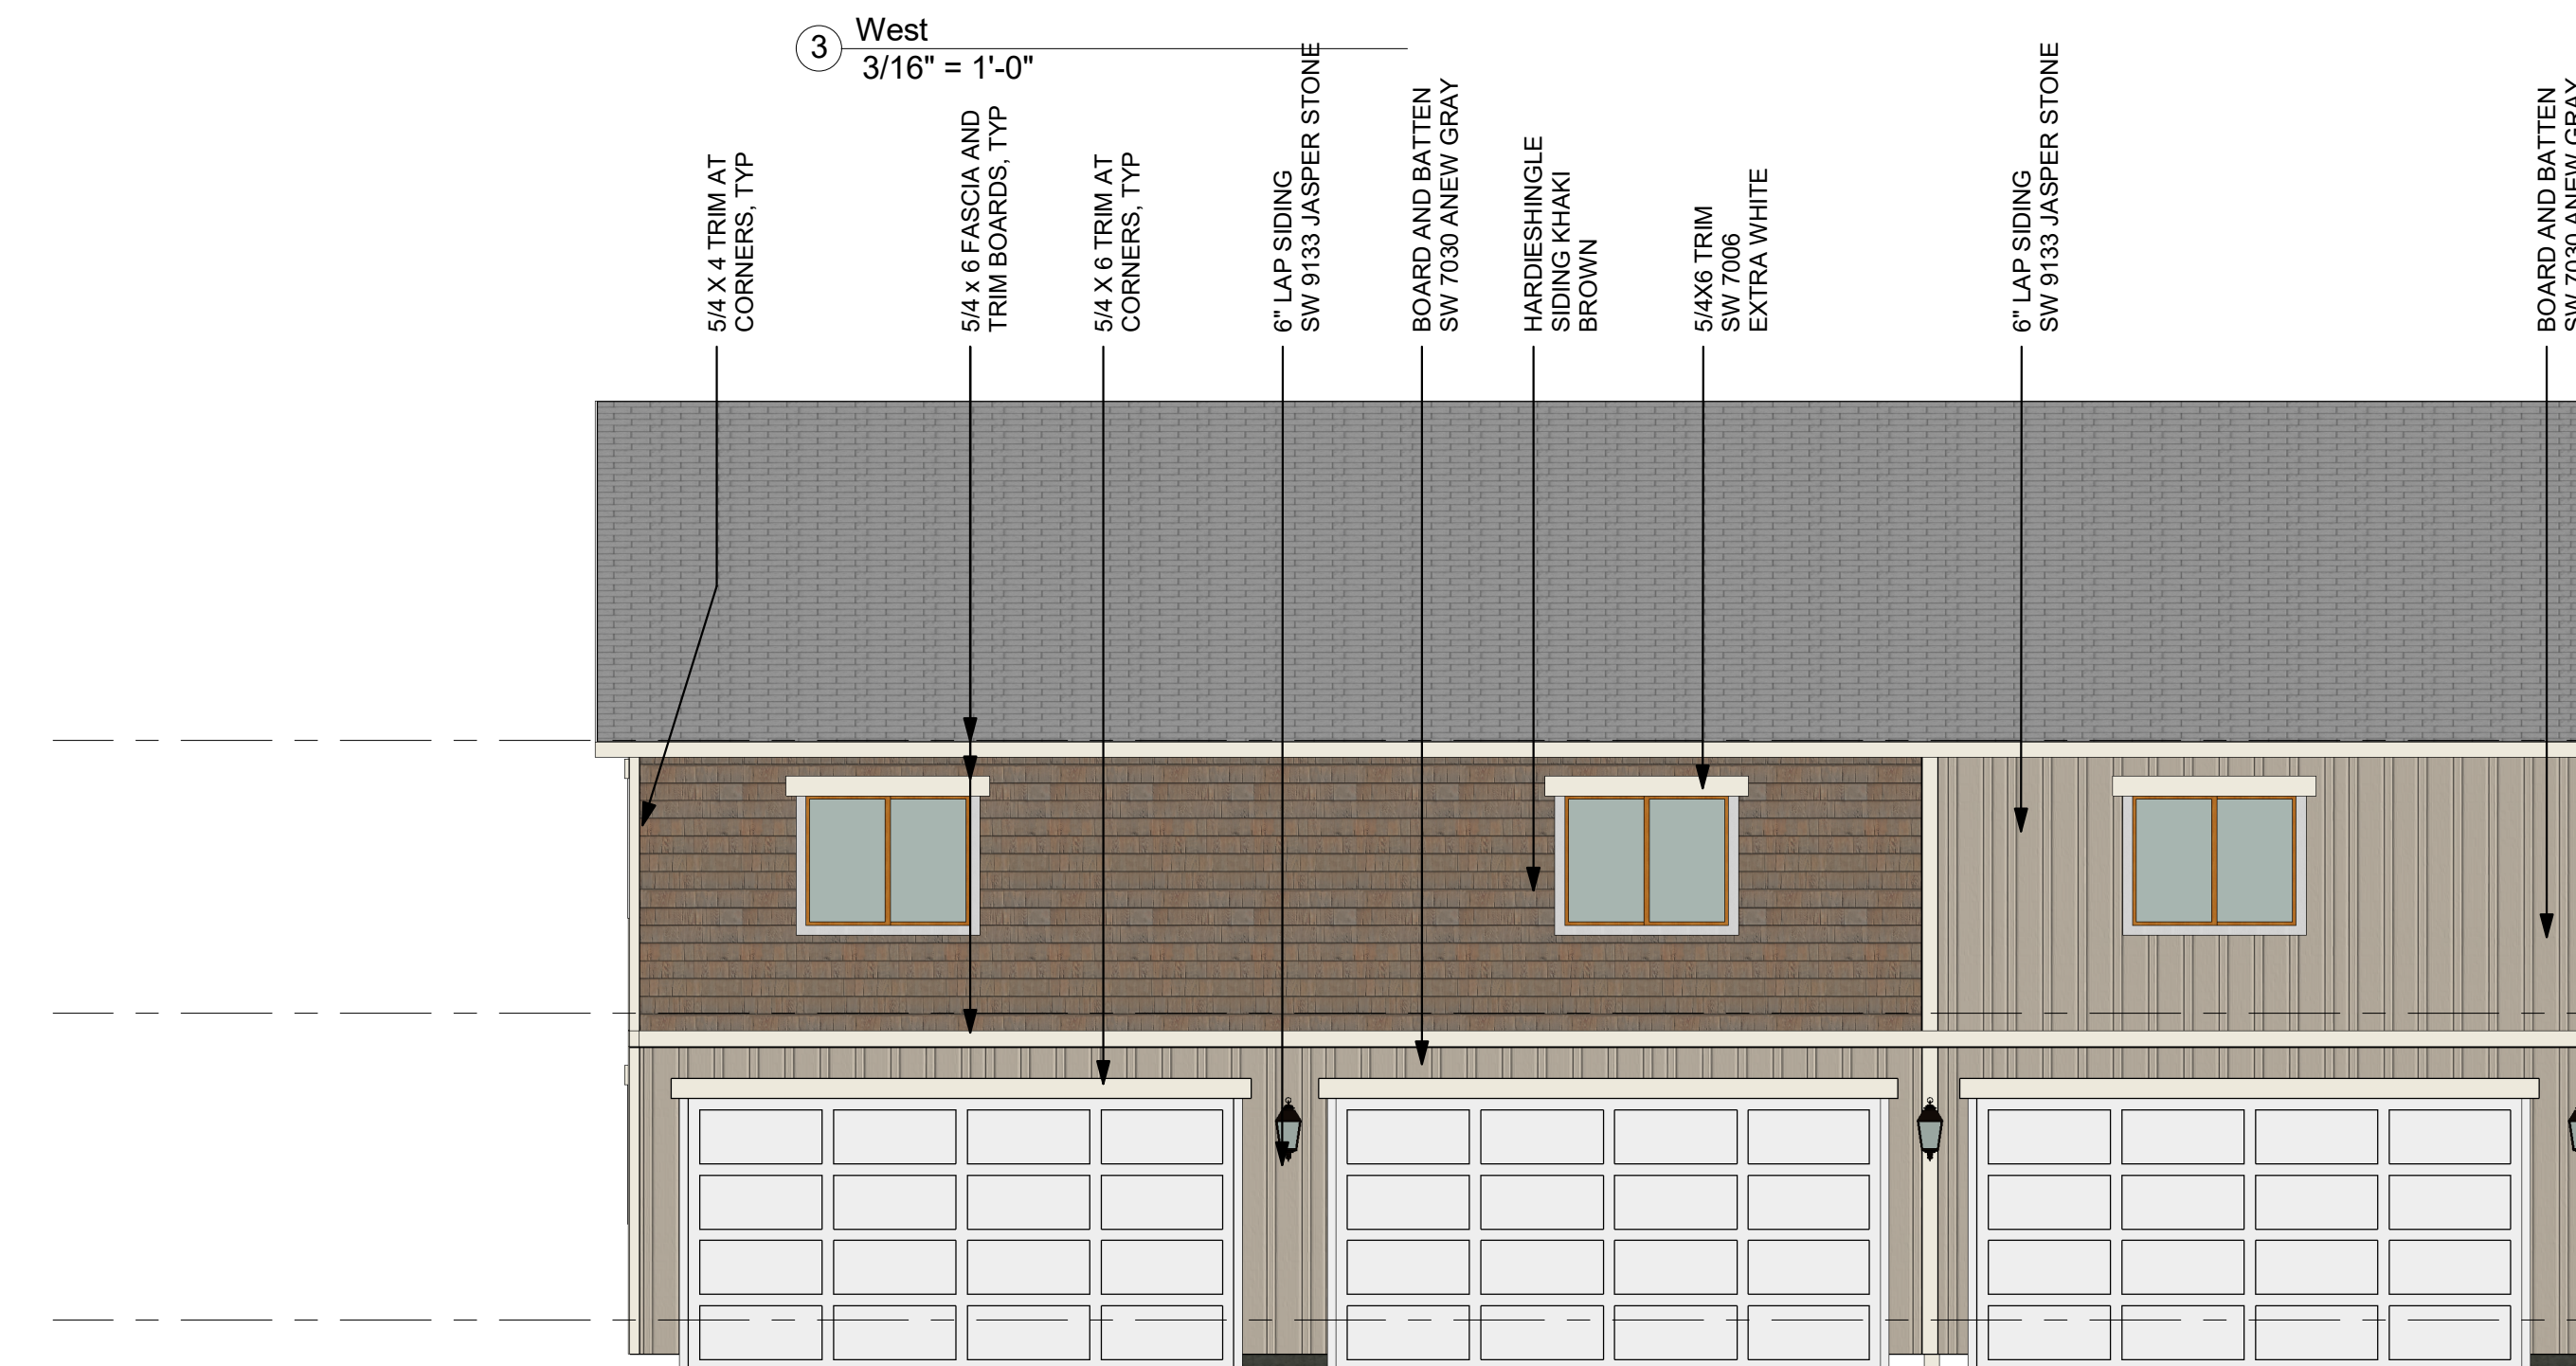

② North
3/16" = 1'-0"

④ East
3/16" = 1'-0"

4326 OSO BERRY ST
BAYHILL
APARTMENTS
EXTERIOR ELEV


LOT 139

EXTERIOR
ELEV


SCALE 3/16" = 1'-0"

6/5/17

A4

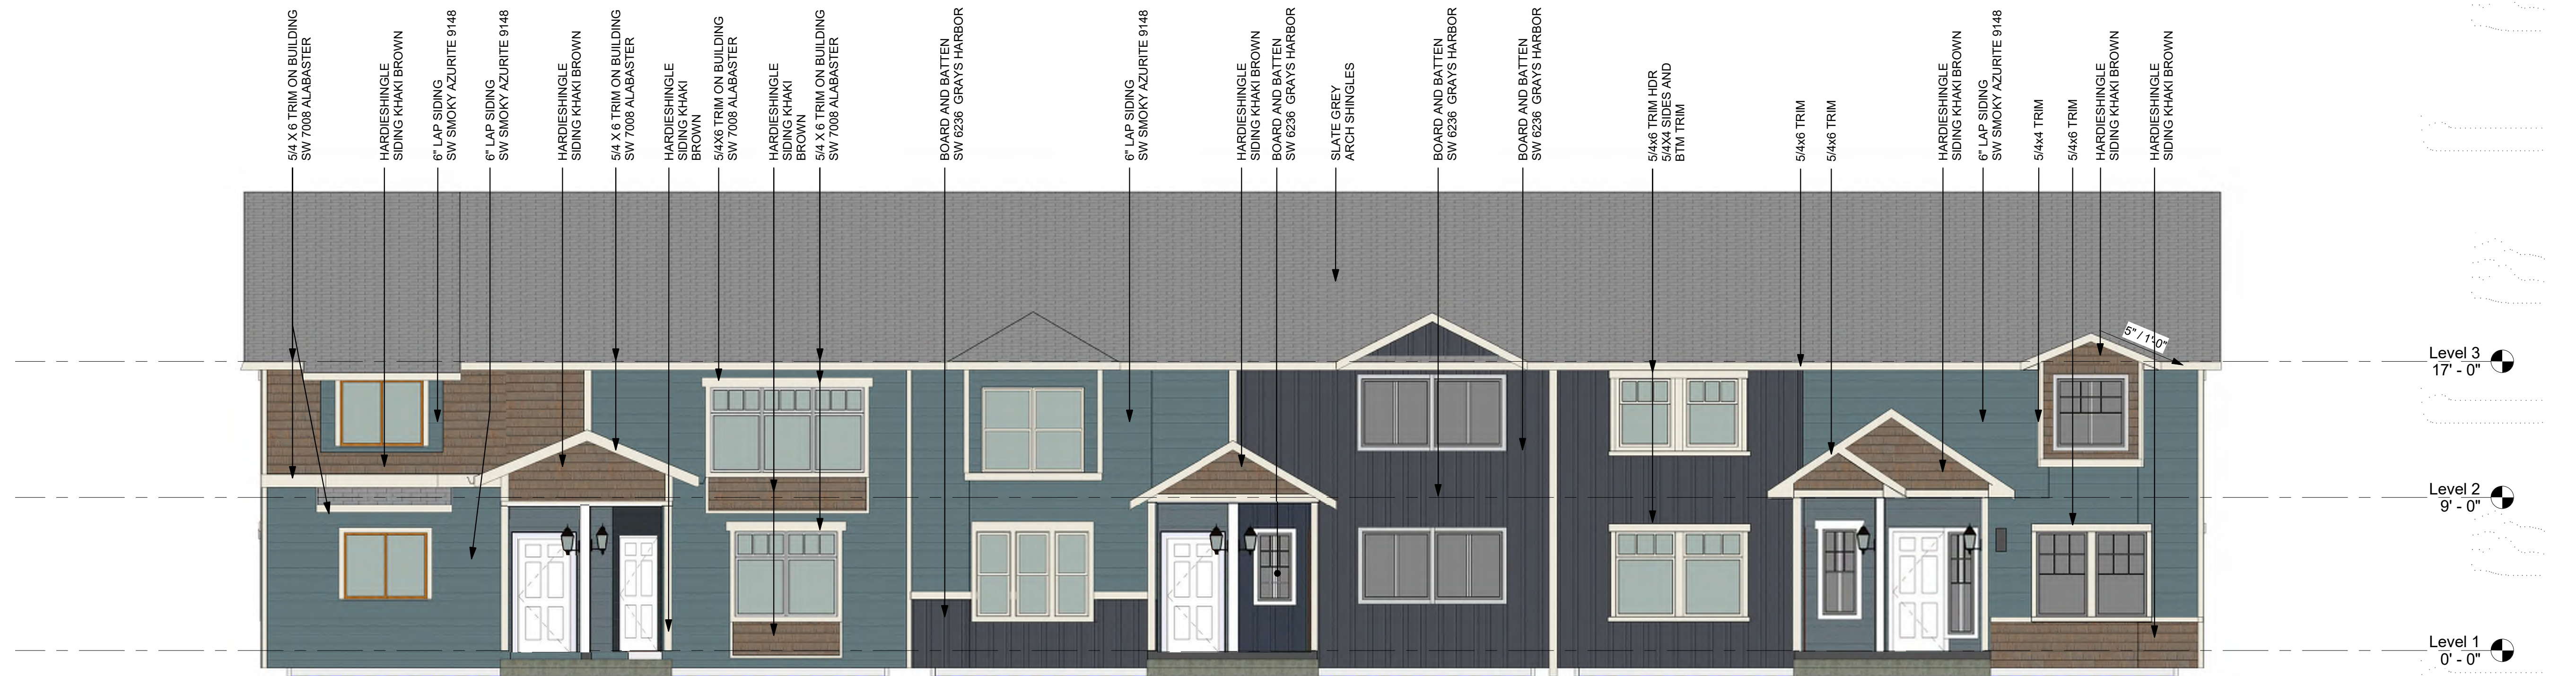

① South
 $\frac{3}{16}'' = 1'-0''$

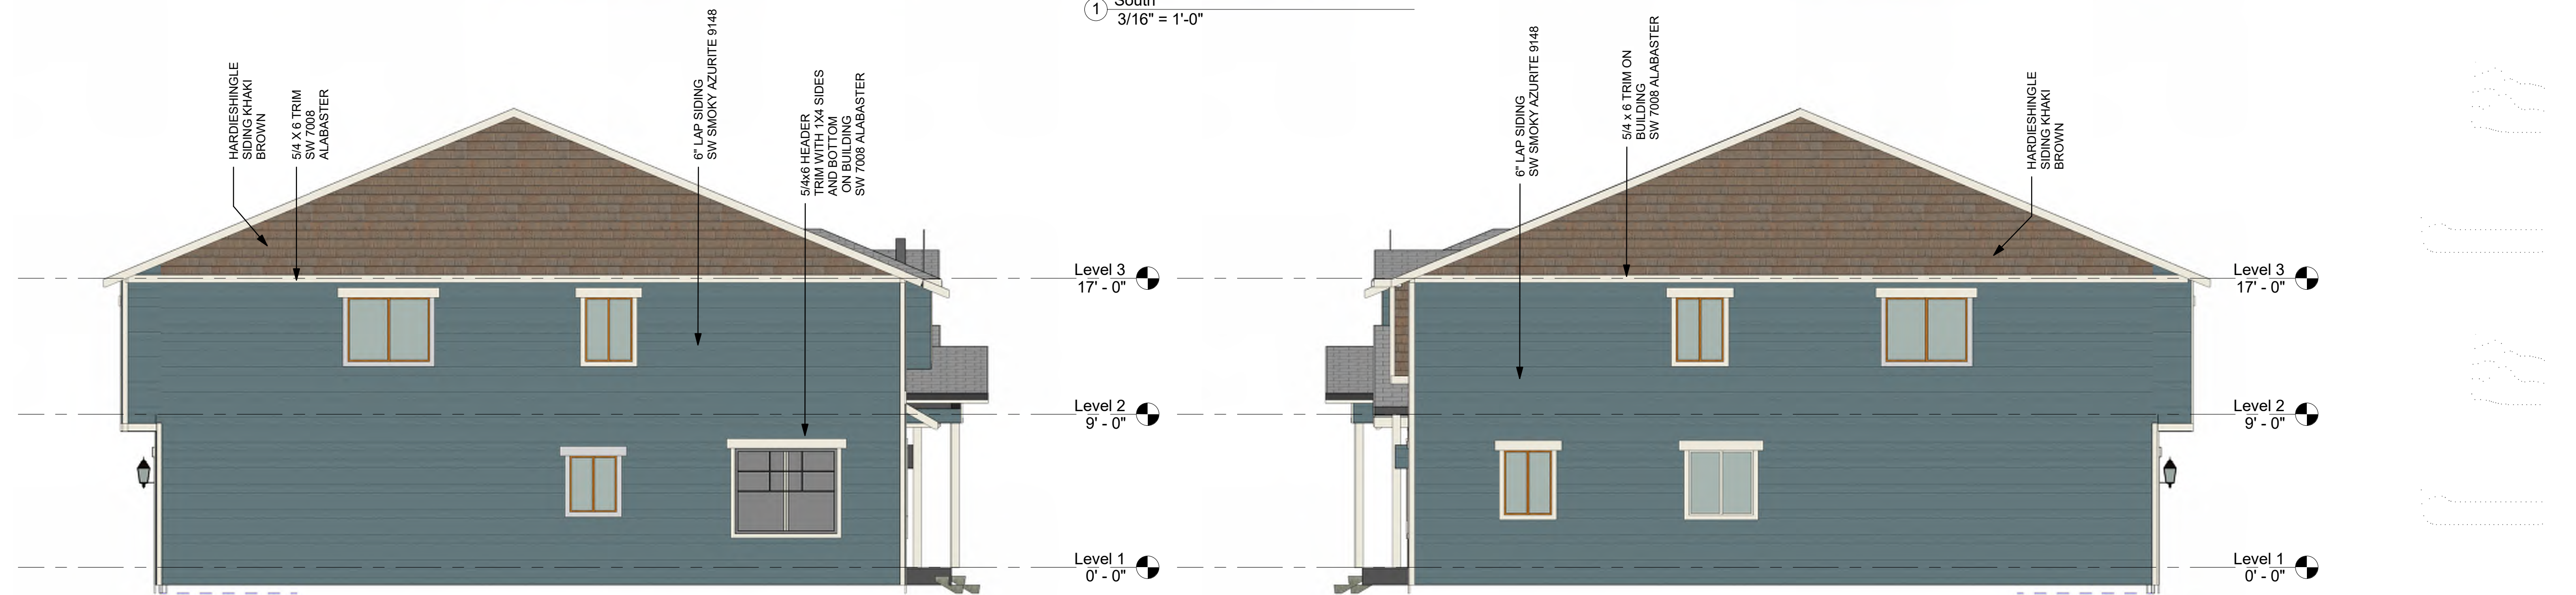

③ West
 $3/16" = 1'-0"$

④ East
3/16" = 1'-0"



② North
 $\frac{3}{16}" = 1'-0"$

518 OSO BERRY ST
BAYHILL
APARTMENTS
EXTERIOR ELEV

LOT 140

Scale $3/16" = 1'-0"$

6/17

A4