FLOOR FINISH SCHEDULE

MARK	DESCRIPTION	MANUFACTURER	MODEL	COMMENTS
CARPET				
MAT-1	WALK-OFF MAT	-	-	
MISC				
SC-1	SEALED CONCRETE	-	-	-
RUBBER				
RF-1	RUBBER FLOORING	ADIRONDACK OR ECORE	BLACK W/ 30% YELLOW/PURPLE	9MM THICKNESS - IBC CLASS II MINIMUM
RF-2	RUBBER FLOORING	ADIRONDACK OR ECORE	BLACK W/ 70% YELLOW/PURPLE	9MM THICKNESS - IBC CLASS II MINIMUM
TILE				
CT-1	NON-SLIP CERAMIC FLOOR TILE - 12X24IN	CREATIVE MATERIALS CORP	ATMOSPHERE NIGHT SKY	GROUT: TEC #929 CHARCOAL GREY
CT-2	NON-SLIP CERAMIC FLOOR TILE - 18X18IN	CREATIVE MATERIALS CORP.	GEMSTONE GREY	GROUT: TEC #929 CHARCOAL GREY
CT-4	NON-SLIP CERAMIC FLOOR TILE - 2X2IN MOSAIC	CREATIVE MATERIALS CORP.	GEMSTONE GREY	GROUT: TEC #929 CHARCOAL GREY
VINYL				
VCT-1	VINYL COMPOSITION TILE - 12X12IN - CLASSIC BLACK	ARMSTRONG	51910	STANDARD EXCELON

FLOORING NOTES

1. PROVIDE ADA COMPLIANT THRESHOLDS AND TRANSITION STRIPS AT ALL CHANGES IN FLOORING MATERIAL.
2. ALL WALL BASES BY CONTRACTOR - SEE FINISH SCHEDULE

FLOOR TRANSITIONS

MARK	DESCRIPTION
T3	CERAMIC TILE TO SEALED CONCRETE
T6	VCT TO RUBBER FLOORING
T9	RUBBER FLOORING TO SEALED CONCRETE
X1	EXTERIOR THRESHOLD (ENSURE THRESHOLD MEETS ADA REQUIREMENTS - NOT EXCEED 1/2" TO THE EXTERIOR EXISTING GRADE)
X2	EXTERIOR THRESHOLD

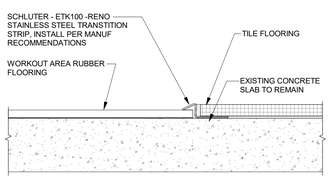

3 FLOOR - RUBBER TO TILE TRANSITION
SCALE: 6" = 1'-0"

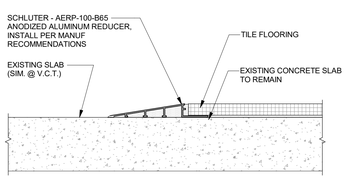

2 TILE TO CONCRETE OR VCT REDUCER
SCALE: 6" = 1'-0"

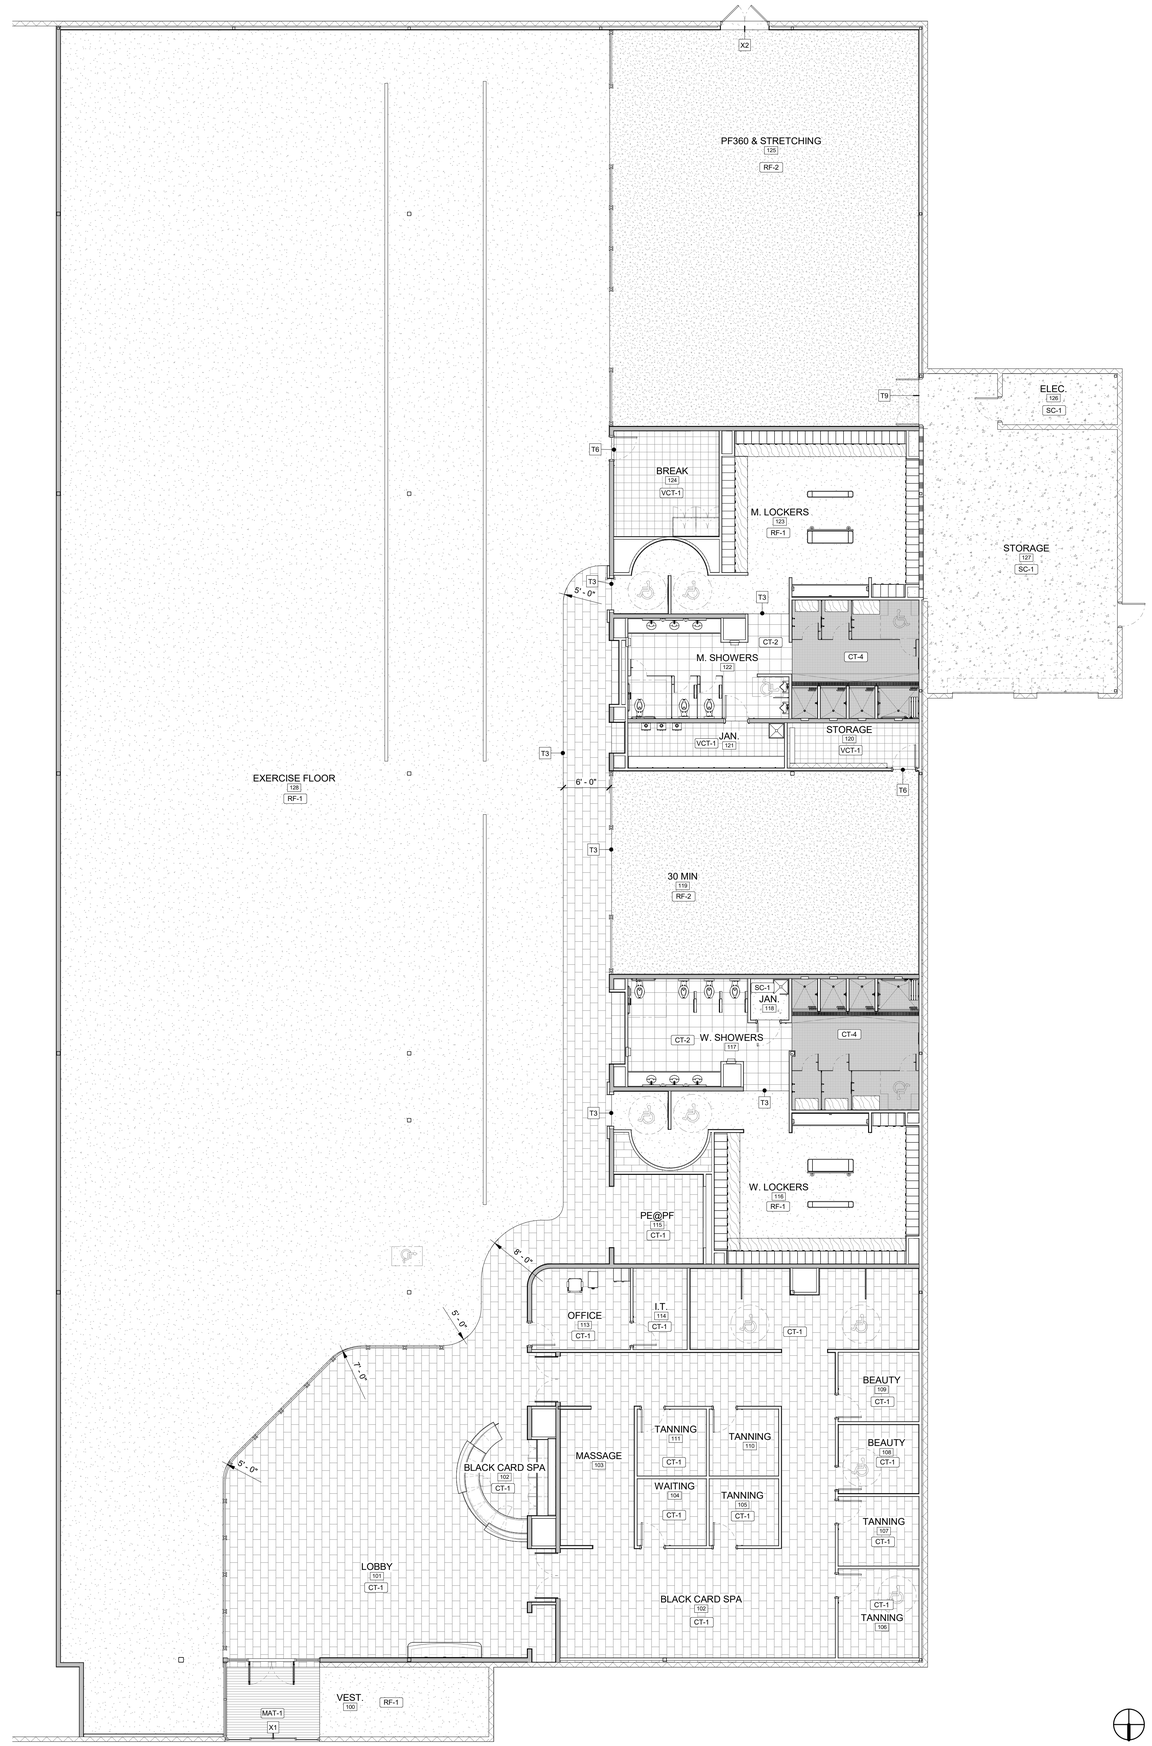

1 FLOOR FINISH PLAN
SCALE: 1/8" = 1'-0"

MJM ARCHITECTS

ARCHITECTURE
PLANNING
INTERIORS
GRAPHICS

712 4TH AVE. S.
NASHVILLE, TN 37210
(P) 615.244.8170
(F) 615.244.8141
www.mjmarch.com

SEAL

9362 REGISTERED ARCHITECT STEPHEN P. MANER STATE OF WASHINGTON 7/5/19

CONSULTANT

OWNER

PF GROWTH PARTNERS, LLC

212 W. PADONIA RD
TIMONIUM, MD 21093

LOCATION

PLANET FITNESS - OLYMPIA, WA

1000 COOPER POINT RD. SW
OLYMPIA, WA 98501
THURSTON COUNTY

DATE

PERMIT SET
07/05/19
MJM # 19131

REVISIONS

NO.	DESCRIPTION	DATE

This drawing and the design shown is the property of the architect. The reproduction, copying or use of this drawing without their written consent is prohibited and any infringement will be subject to legal action.

SHEET

FLOOR FINISH PLAN

A104

C:\Users\b.doherty\Documents\PF_19131_Olympia WA_b.doherty.rvt