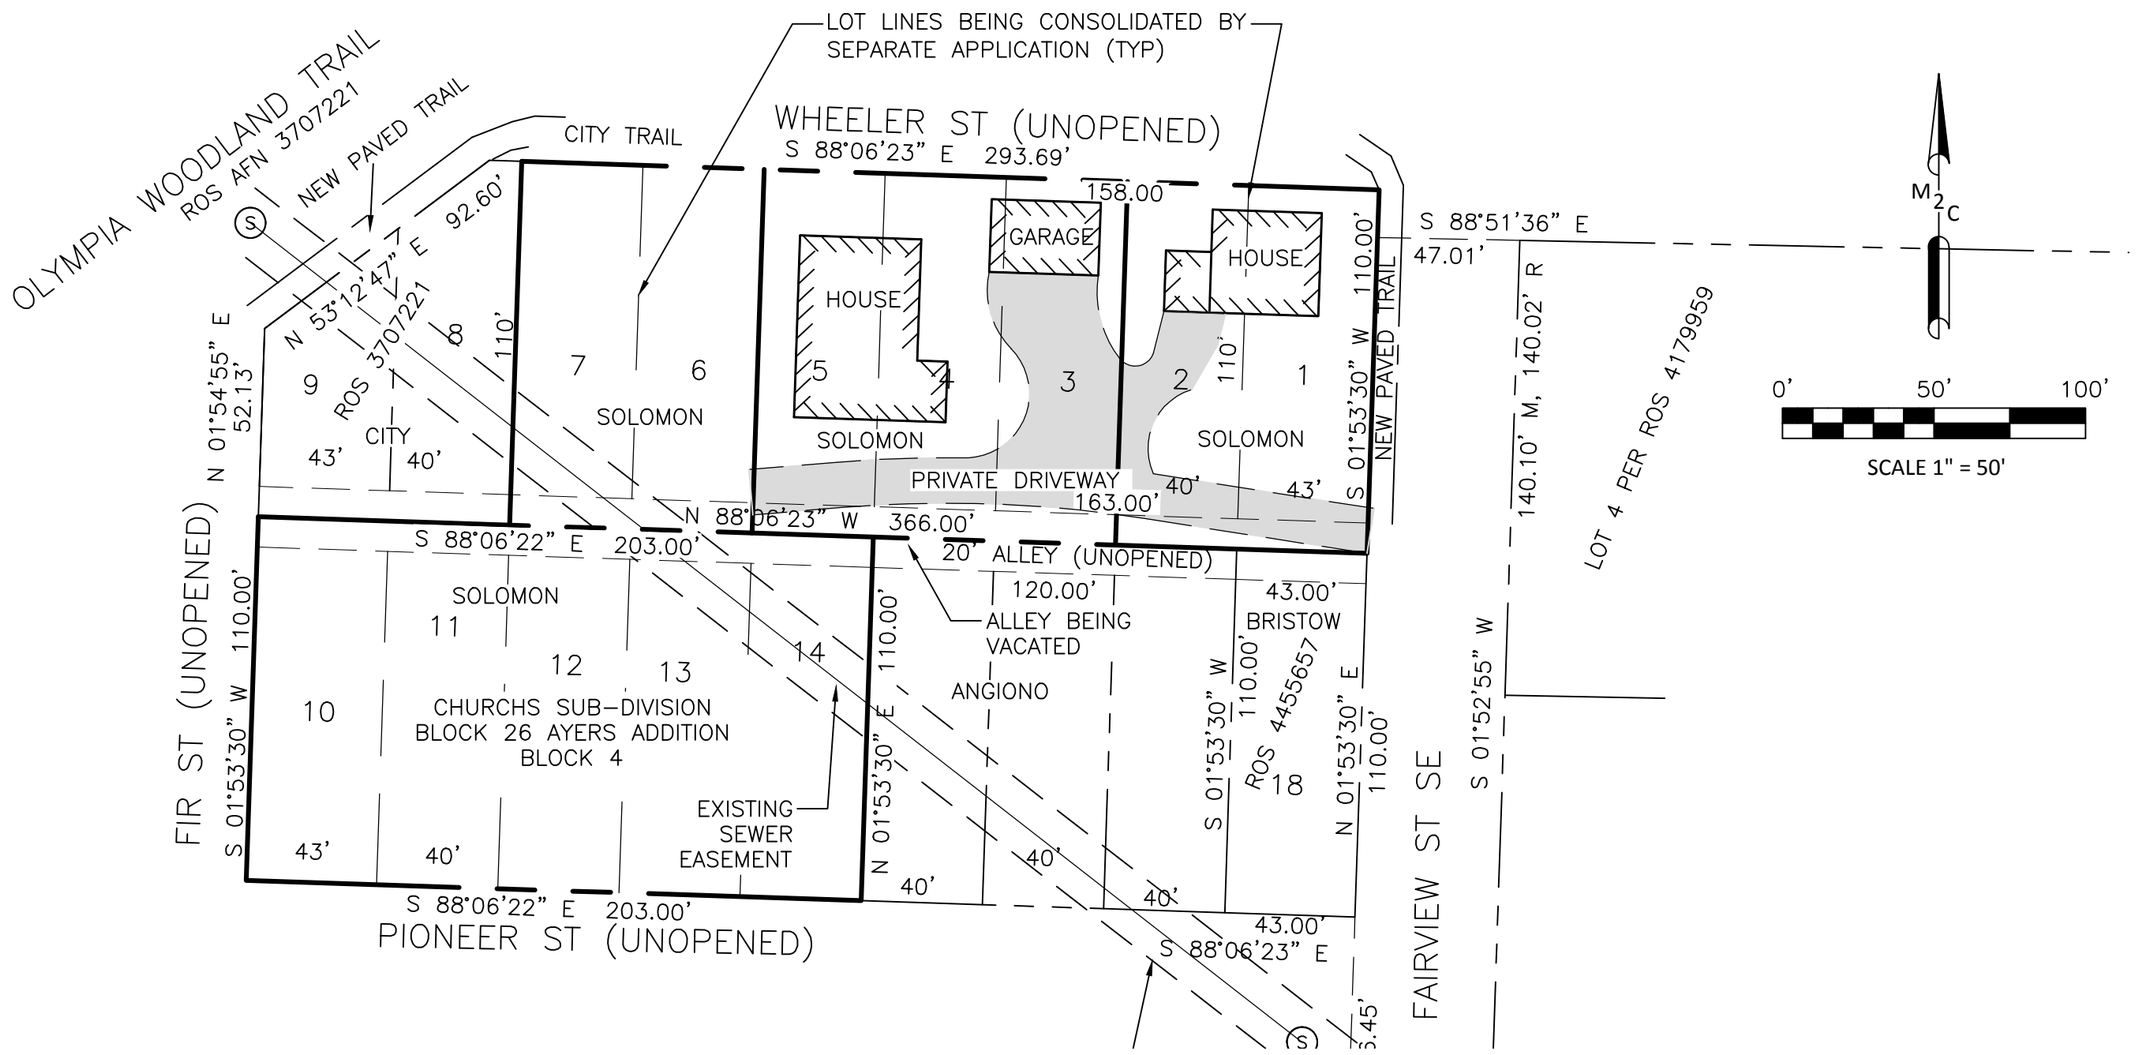

MTN 2 COAST LLC

PROFESSIONAL LAND SURVEYORS
OLYMPIA, WA
360.239.1497

PROPOSED SITE PLAN FOR MATTHEW SOLOMON

DRAWN BY BEP	DATE 4/12/2017	JOB NUMBER 17-585
CHECKED BY SEP	SCALE 1"=50'	SHEET NUMBER SV 1
AUDITORS INDEX SW1/4 NE1/4, SEC 24, T18N, R2W, W.M.		