KEY

AREAS FOR POTENTIAL DRIVE THROUGH LOCATION

EXISTING SITE ACCESS POINT

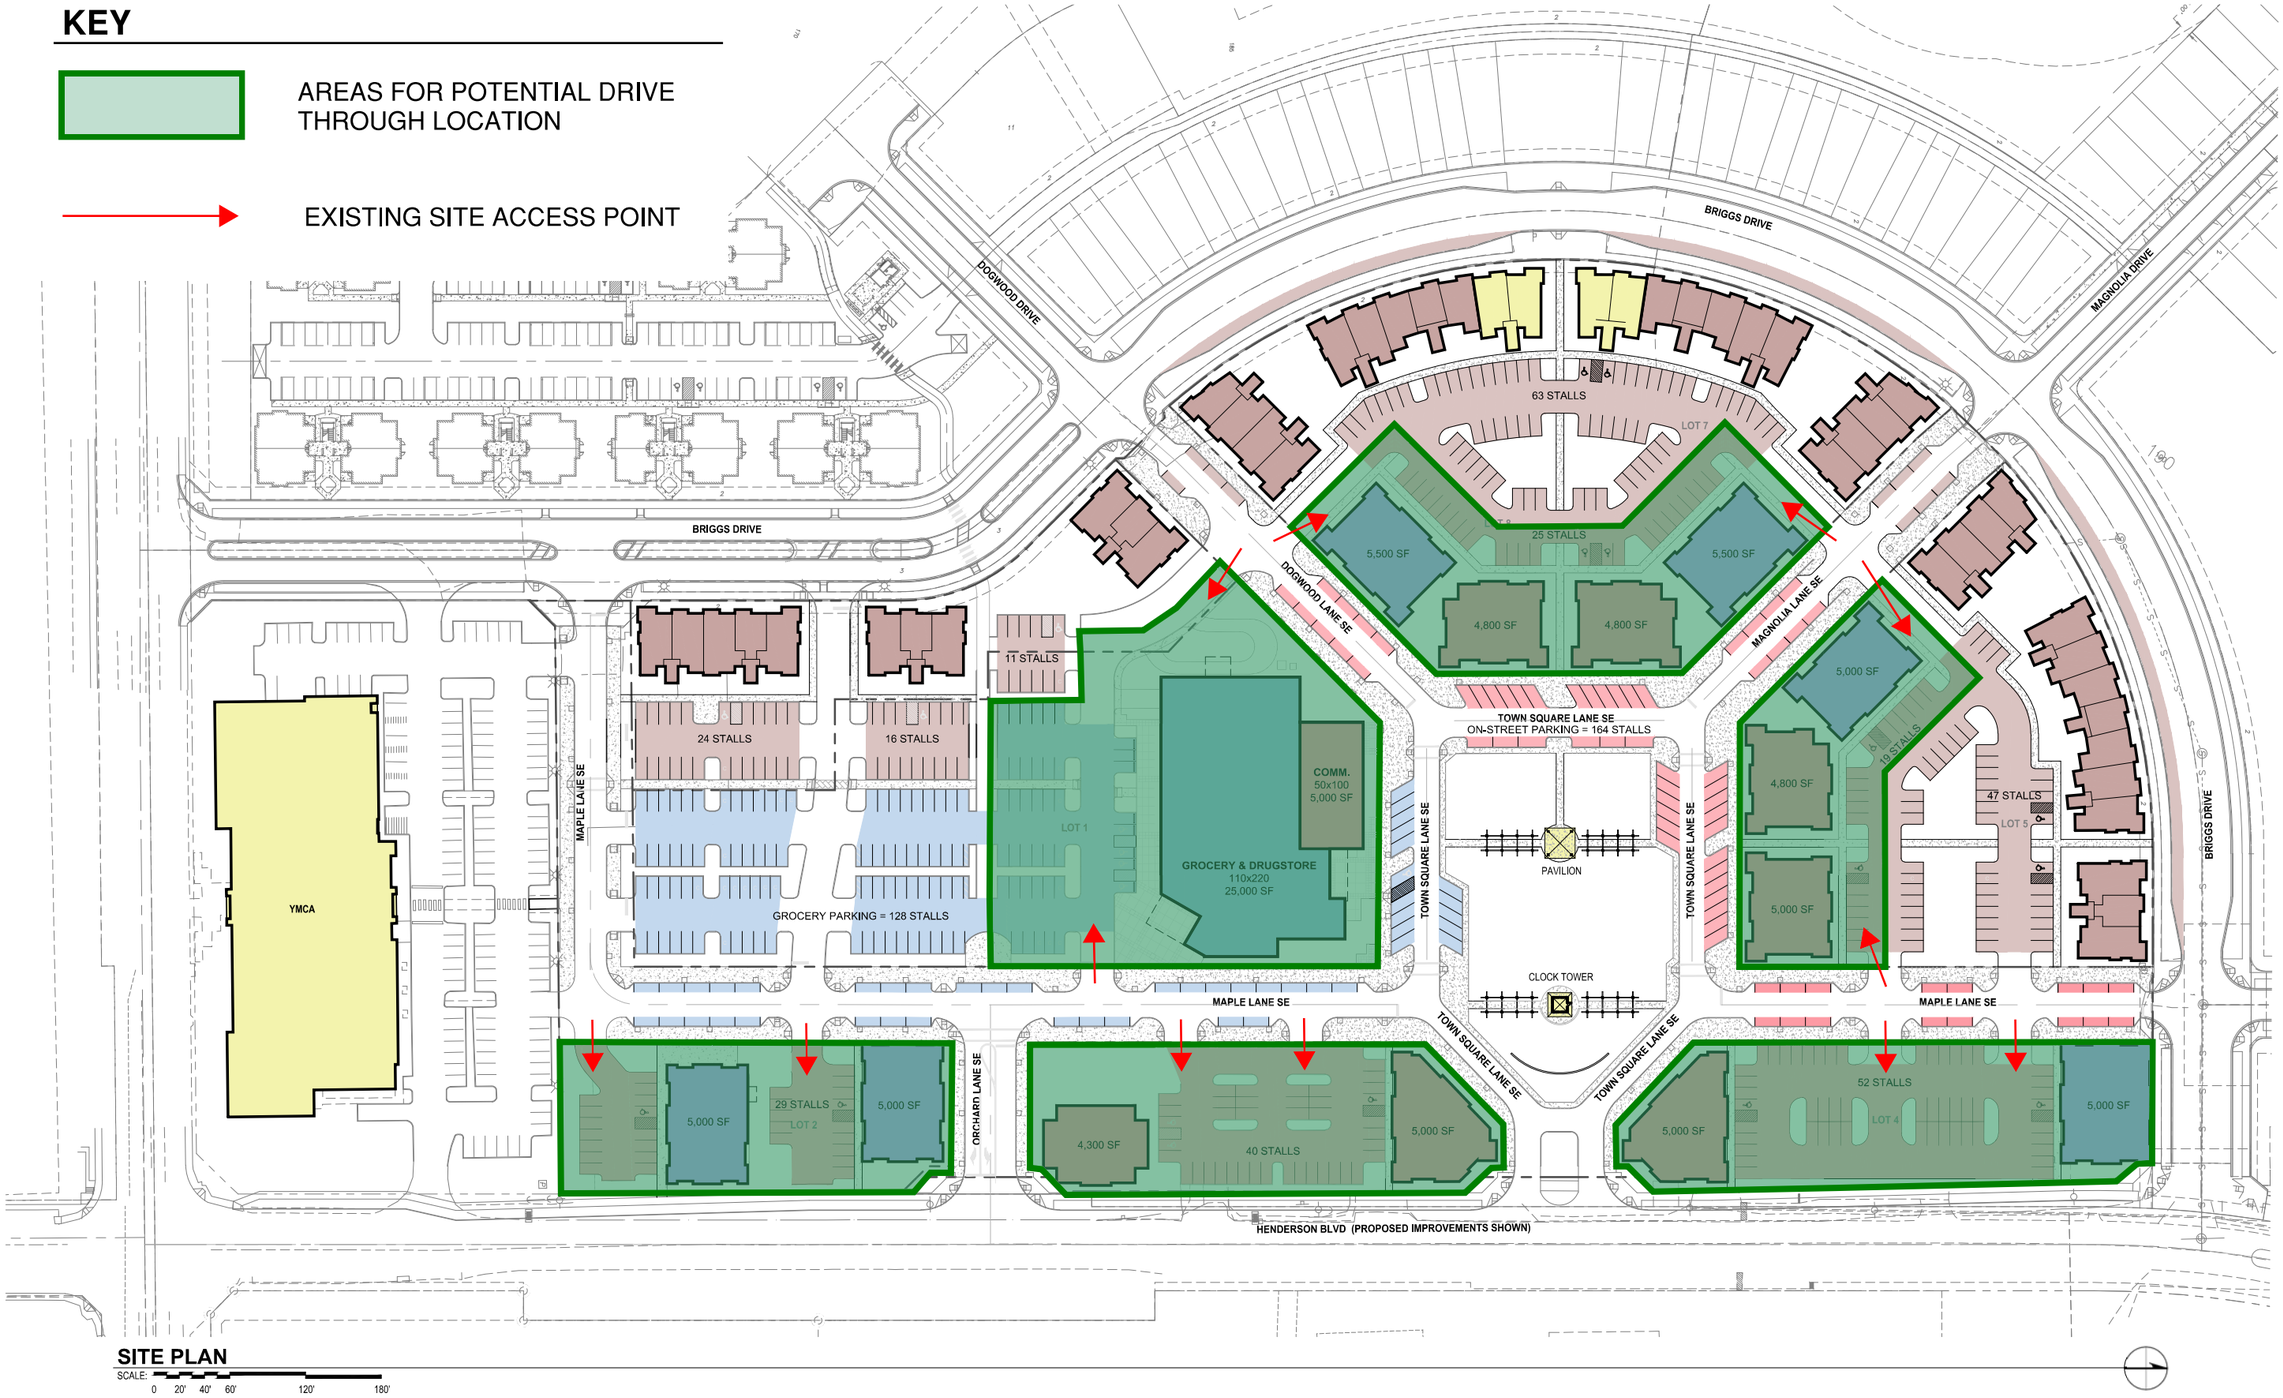

SITE PLAN

SCALE: 0 20' 40' 60' 120' 180'

BRIGGS TOWN CENTER - DRIVE THROUGH OPTIONS

BRIGGS TOWN CENTER - OLYMPIA, WASHINGTON | OCTOBER 19, 2016

THOMAS architecture studio