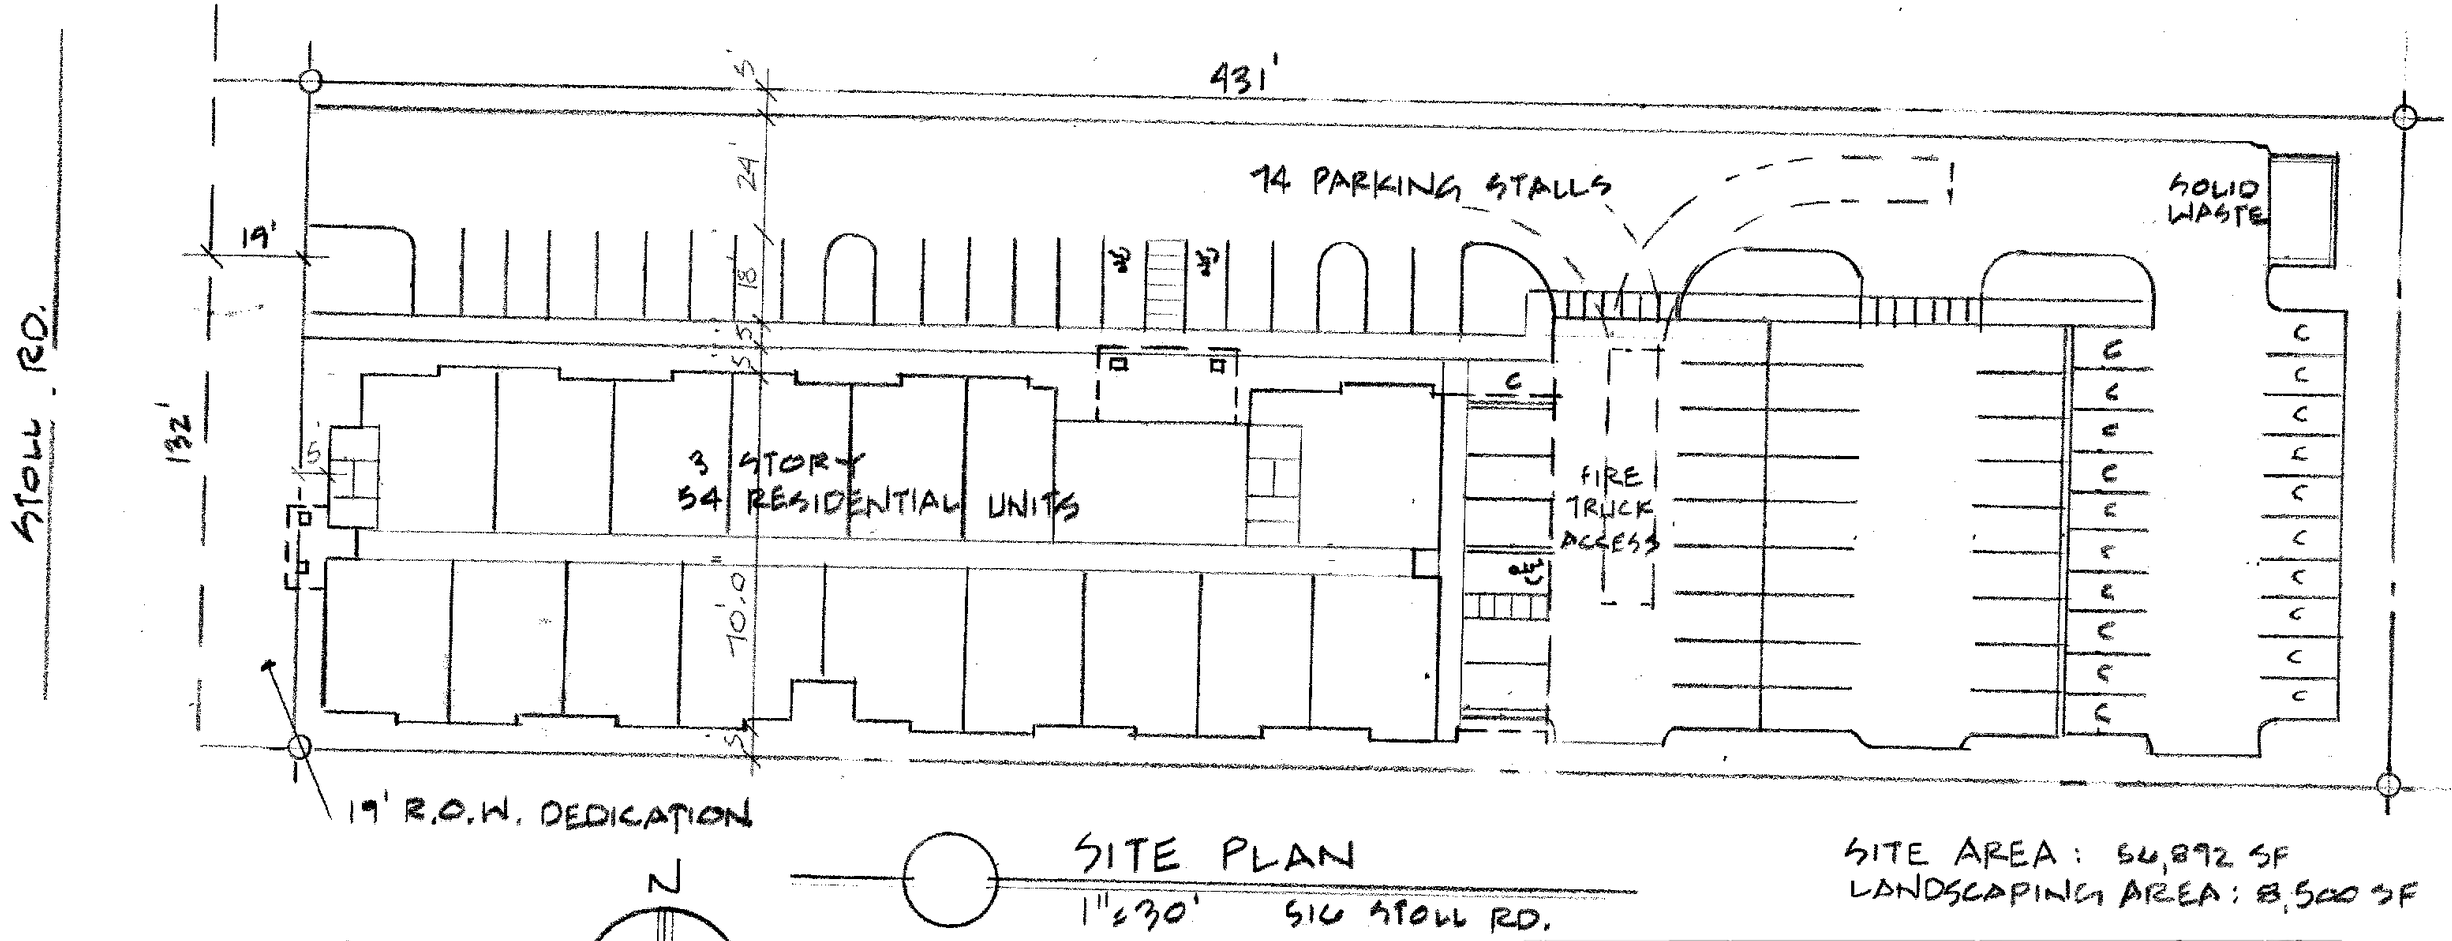

SITE PLAN
1"=30'
SIG STOLL RD.

SITE AREA: 56,892 SF
LANDSCAPING AREA: 8,500 SF

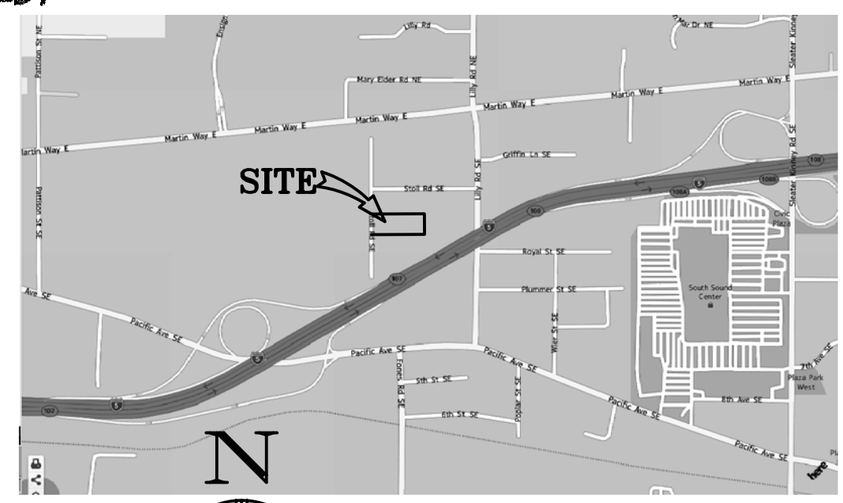

VICINITY MAP
N.T.S.