Attachment 6

HARRISON AVE MIXED-USE

SEC 17, T 18 N, R 2 W, W.M.

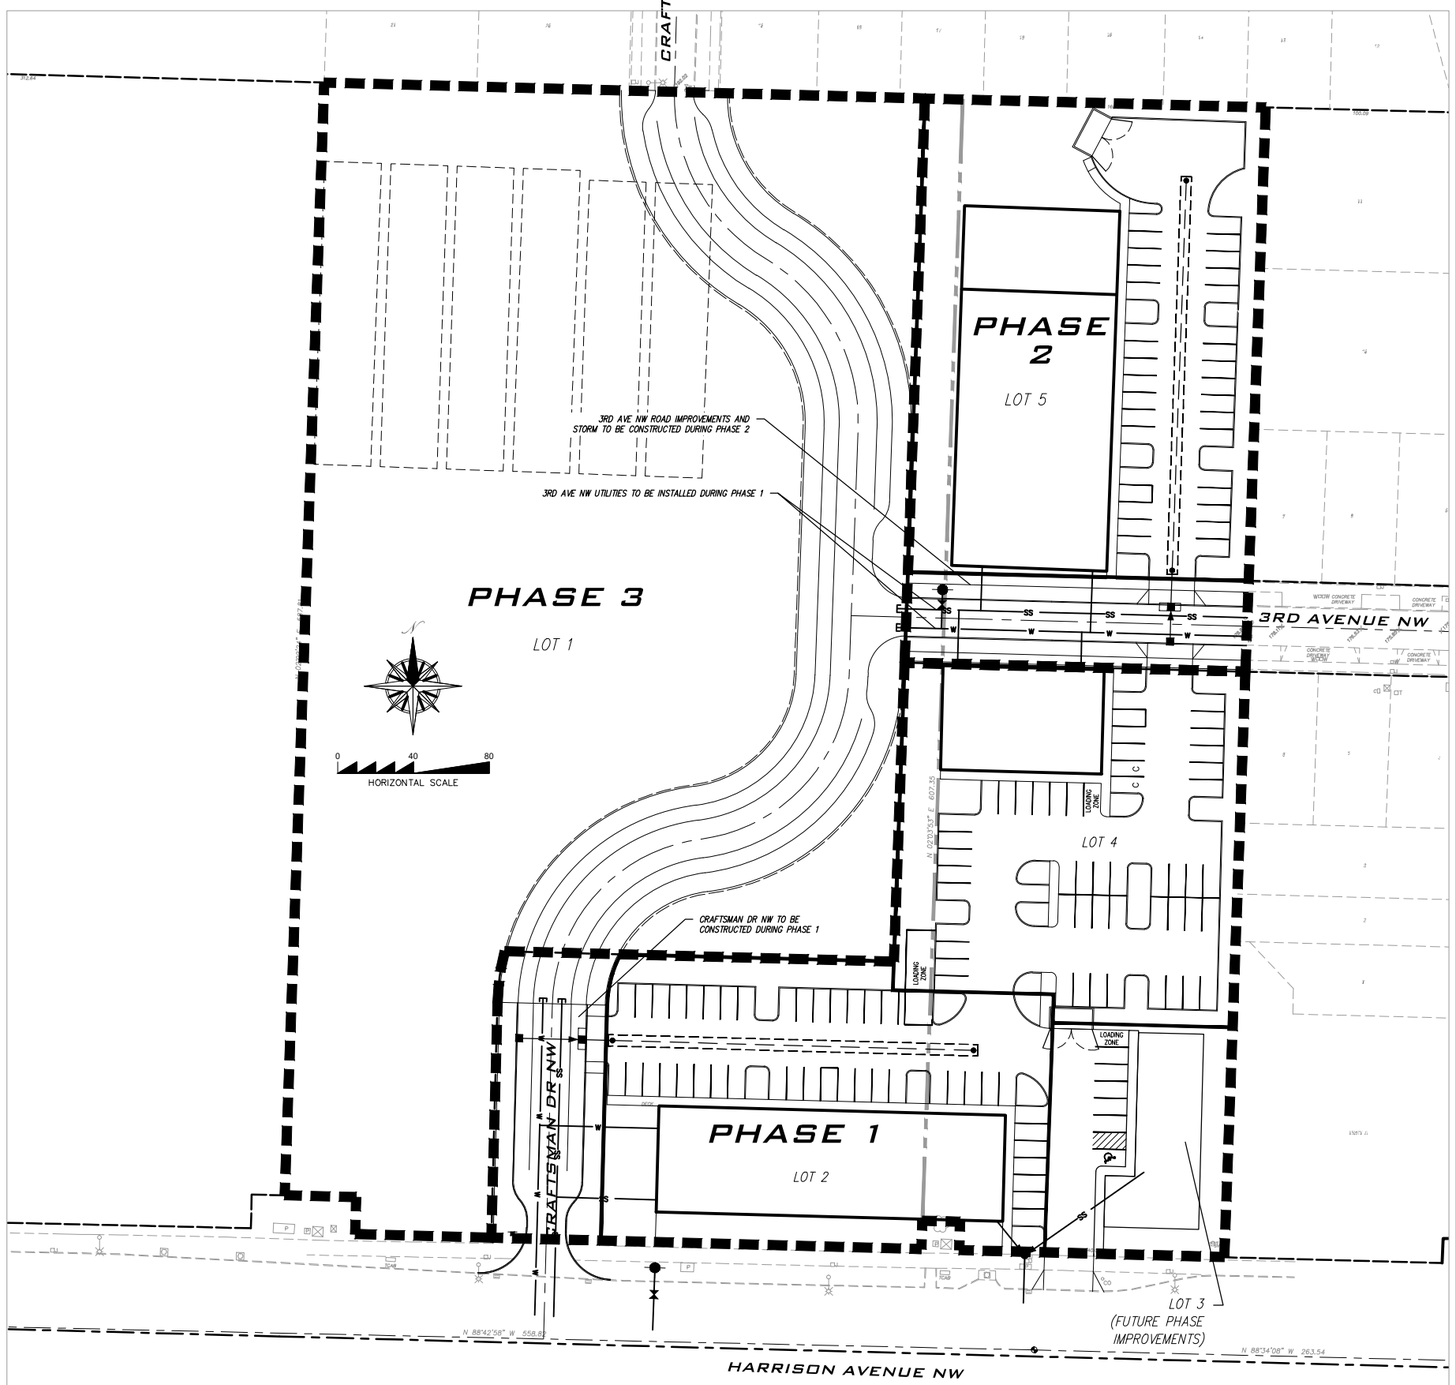

PHASING PLAN

R#	DATE	DESCRIPTION	BY

CHRISTIAN M. CRAMER STATE OF WASHINGTON REGISTERED PROFESSIONAL ENGINEER
EXPIRES 10/17

PHASING EXHIBIT

PATRICK HARRON & ASSOCIATES, LLC
Civil Engineering & Planning
8270 28th Court NE, Suite 201, Lacey, WA 98516
Phone: 360.459.1102 / Fax: 360.459.1013
Web: patrickharron.com

PROJ. NO.	DSN. BY:
16523	CMC
DWN. BY:	CHK. BY:
DAW	CMC

HARRISON AVE MIXED-USE

PARCEL # 12817140800
PARCEL # 12817140900
3840-4004 HARRISON AVE
OLYMPIA, WA 98502

DATE: 4/19/21

SCALE: AS SHOWN

DRAWING NO. EX-1

1 OF 1

Apr 19, 2021 1:28:04PM – User: Chris Cramer
P:\2016\16523 4004-3840 harrison ave mixed use – Copy\P & E\Drawing\Working\Exhibits\16523 Phasing.dwg