WEST BAY YARDS
LUXURY WATERFRONT LIVING
OLYMPIA

PHASING DIAGRAM - PHASE 1 NORTH

WEST BAY DRIVE | OLYMPIA, WA

SCHEMATIC DESIGN | 07/25/25

A45

THOMAS architecture studios

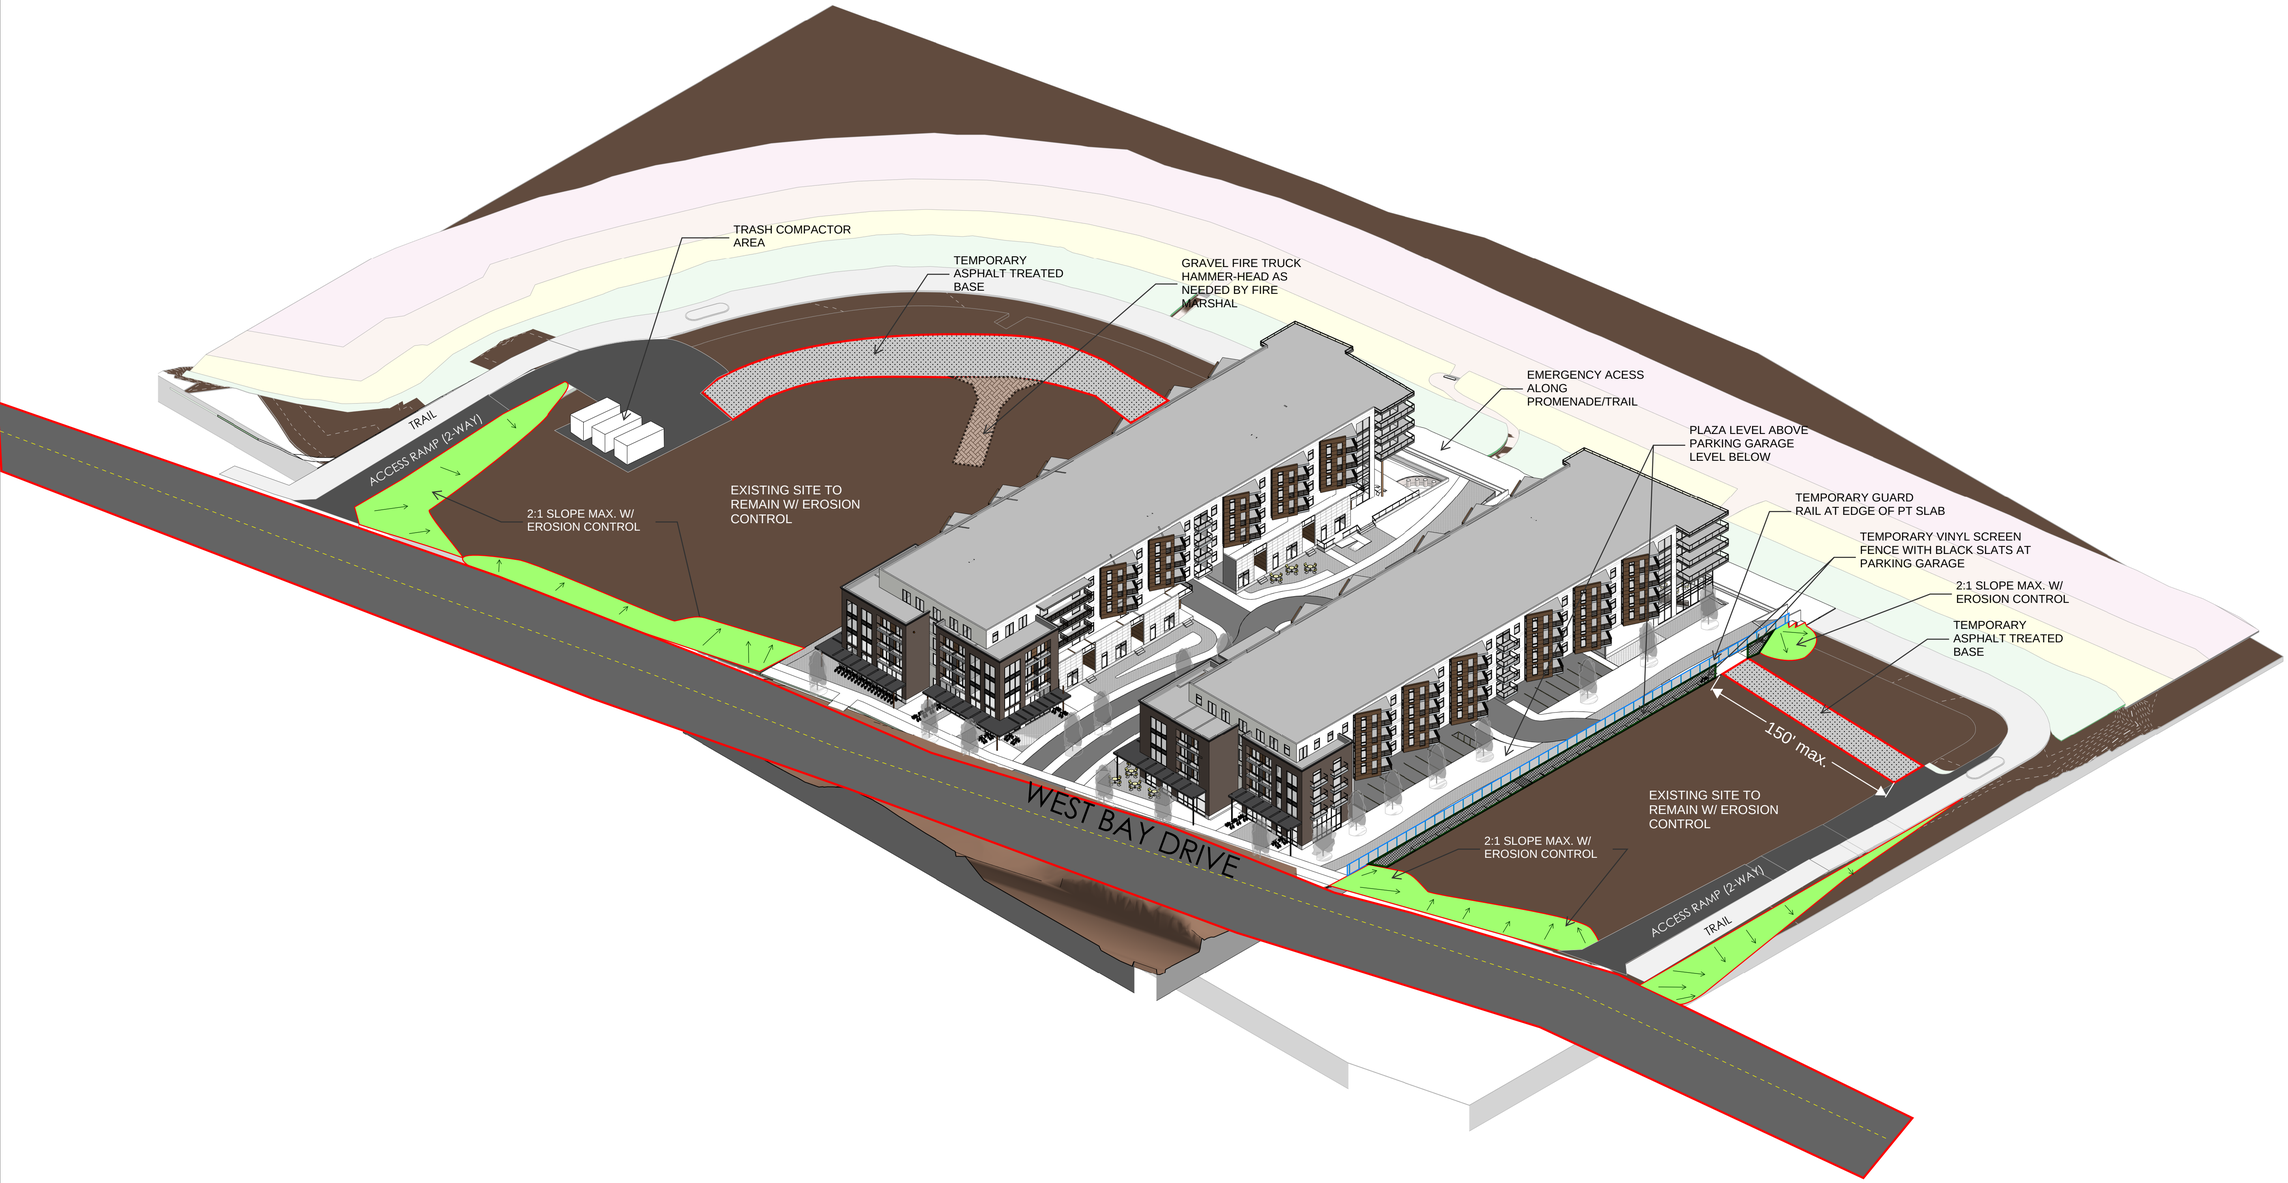

WEST BAY YARDS
LUXURY WATERFRONT LIVING
OLYMPIA

PHASING DIAGRAM - PHASE 1 SOUTH

WEST BAY DRIVE | OLYMPIA, WA

SCHEMATIC DESIGN | 07/25/25

A46

THOMAS architecture studios