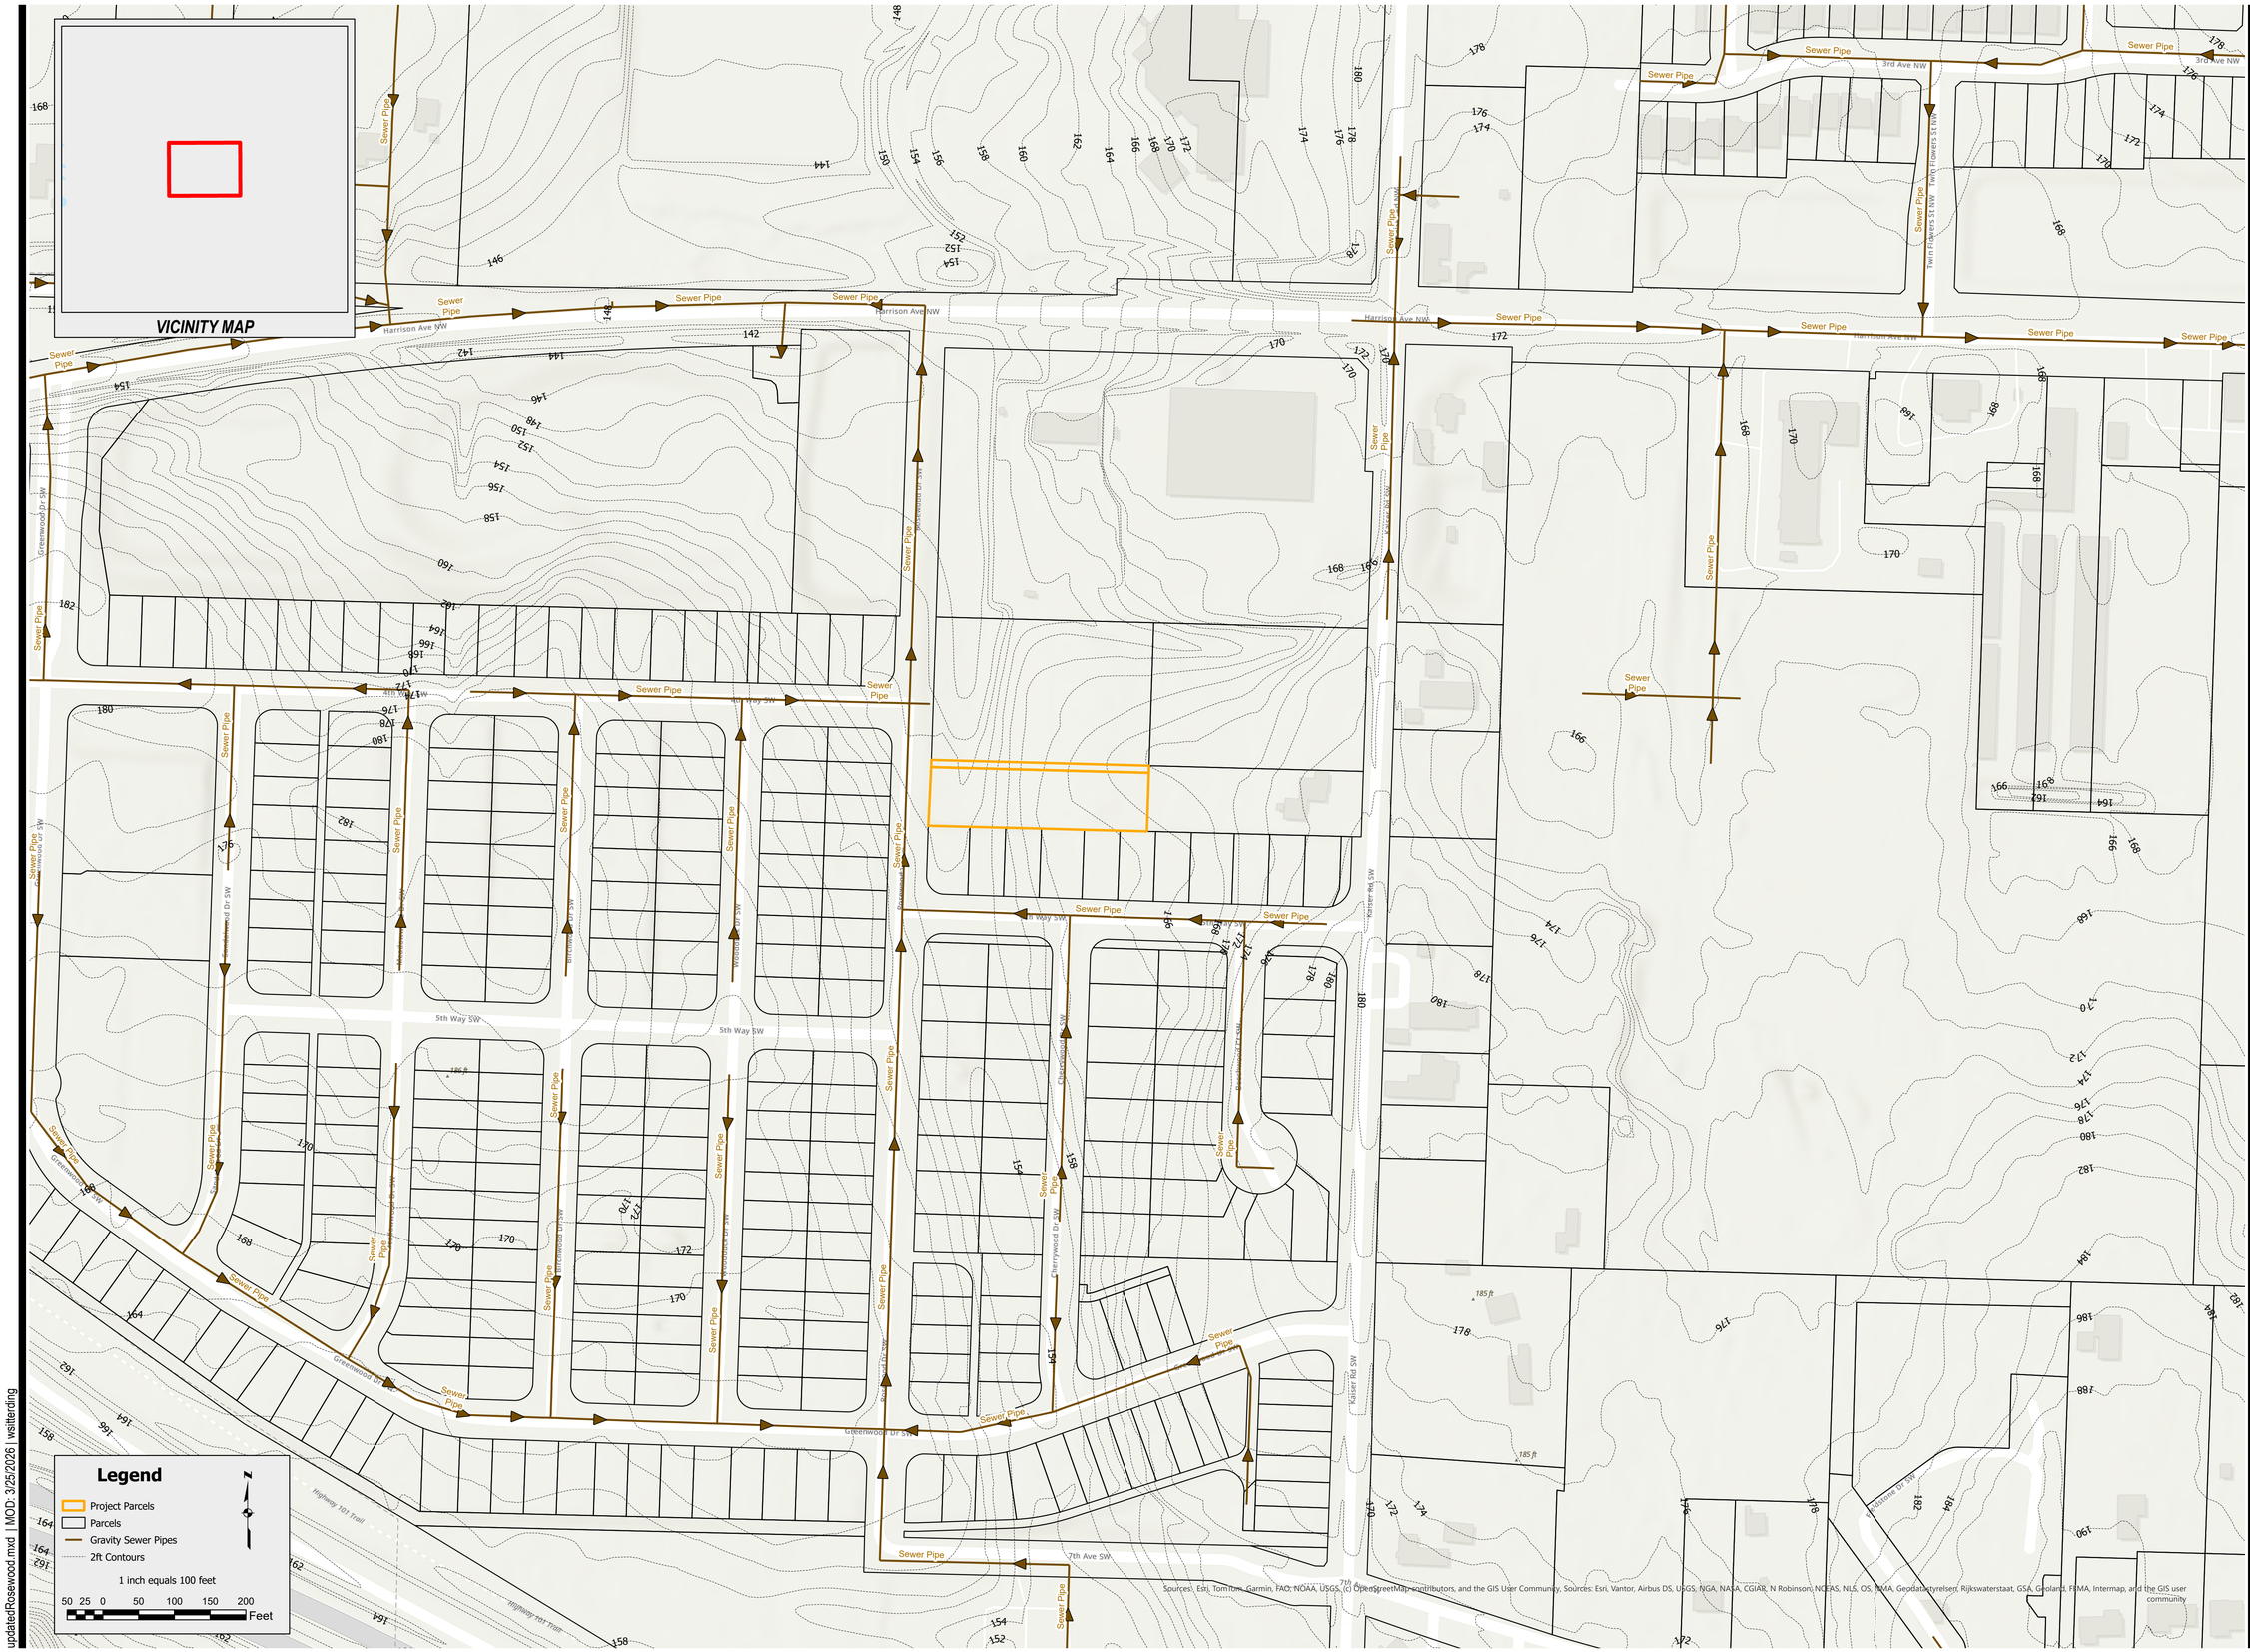

updatedRosewood.mxd | MOD: 3/25/2026 | vsitterding

SOURCE INFORMATION

SOURCE AGENCY	DESCRIPTION

LDC
Surveying
Engineering
Planning
Woodinville
20210 142nd Avenue NE
Woodinville, WA 98072
T 425-806-1869
Kent
1851 Central Pl S, #101
Kent, WA 98030
T 425-482-2893
www.LDCcorp.com

ROSEWOOD DUPLEX FEASIBILITY

NAD 1983 HARN
STATEPLANE WASHINGTON
SOUTH FIPS 4602 FEET

REVISION:

JOB NUMBER: C26-100
DRAWING NAME: C26-100-VICINITY
DESIGNER:
DRAWING BY: WSITTERDING
DATE: 3/25/2026
SCALE: AS SHOWN
JURISDICTION: OLYMPIA

FIGURE:

X.X